


Rev	Comment:						
	Drawn By	Date	Checked By	Date	Approved By	Date	
NOTE:							
© ADAMSON MCGERR ARCHITECTS							
Planning Notes							
Scale: As indicated			Purpose of Issue: For Information				
Stage: PLANNING			Created By / Date: BA/MK			Status: S2	
Pro. No.: 2140			Dwg. No.: 20110			Rev:	
ADAMSON MCGERR ARCHITECTS No. 9 Church Street Athlone, Co. Westmeath. N37 K6F5 t: 09064 60006 e: info@adamsonmcgerr.ie							
Project Details: Centrepont LRD. Development at Harpur's Lane and Mountrath Road, Maryborough, Portlaoise, Co. Laois							
Client: Centrepont Partners							
Drawing Title: SITE LAYOUT PART V COMPLIANCE							
Drawing Identifier: 2140-AMA-AR-20110							

File Path: C:\Users\MagdaKaminska\Documents\MMA 2021\21_40 Portfolioise_MU01 Drawings\00 Work in Progress\00 Revit Files\2024\Site Plan\2140-MMA-SI-XX-M3-A-1004.rvt

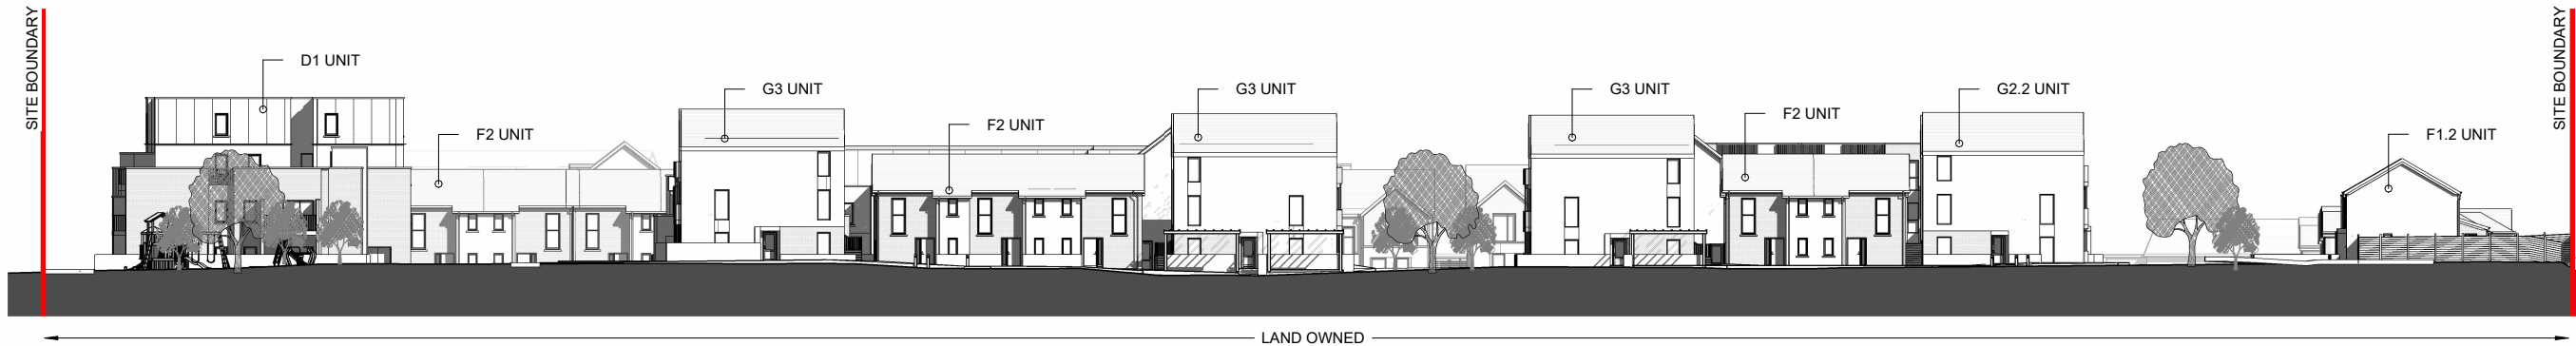


2 Section A-A
1 : 500




3 Section B-B
1 : 500



4 Section C-C
1 : 500

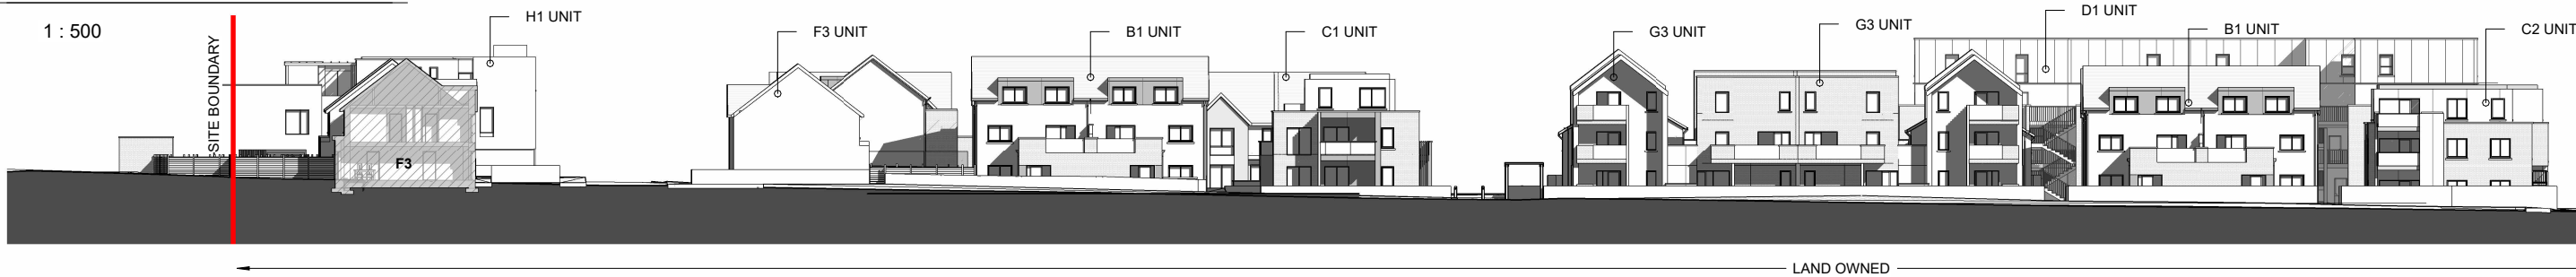



6 Section E-E
1 : 500

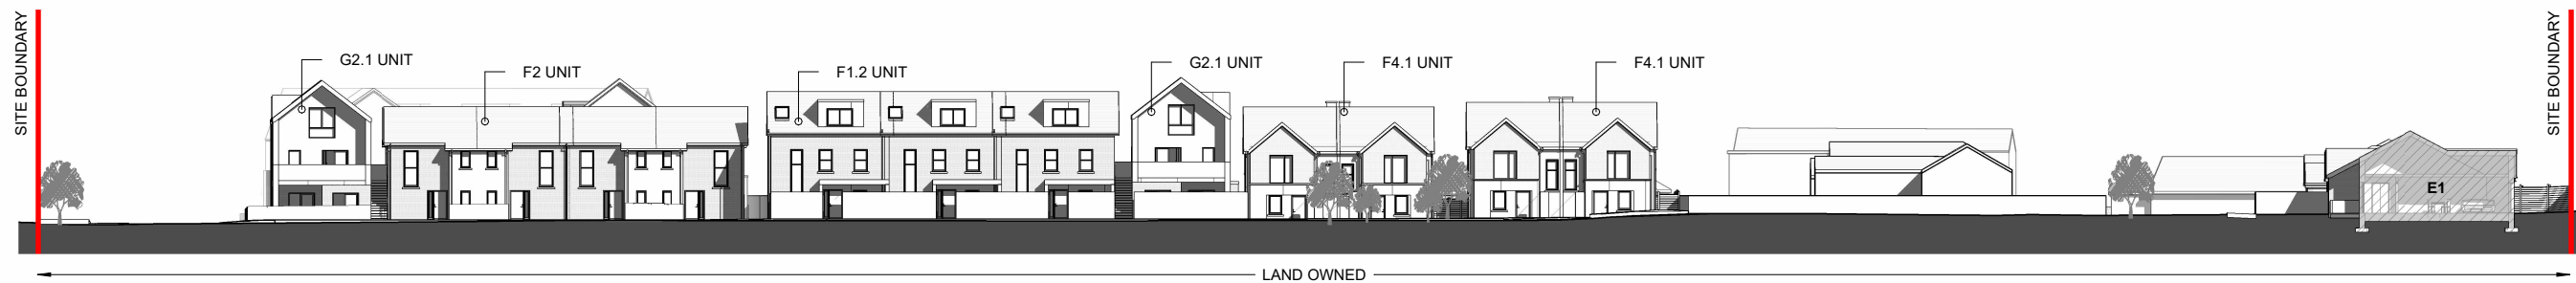

5 Section D-D
1 : 500




7 Section F-F
1 : 500

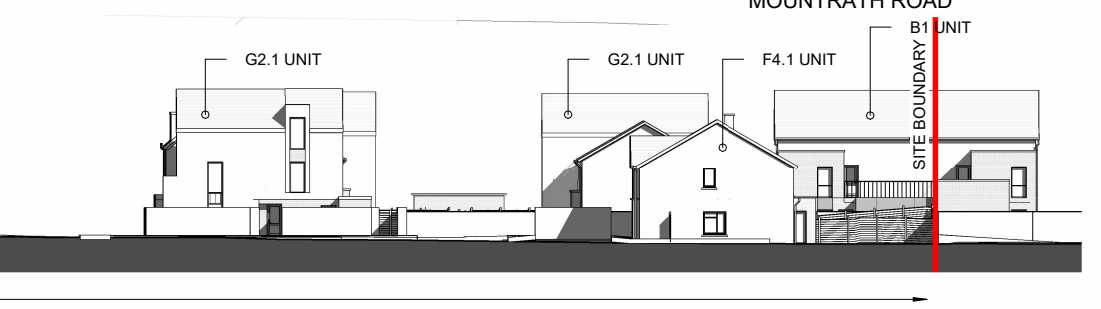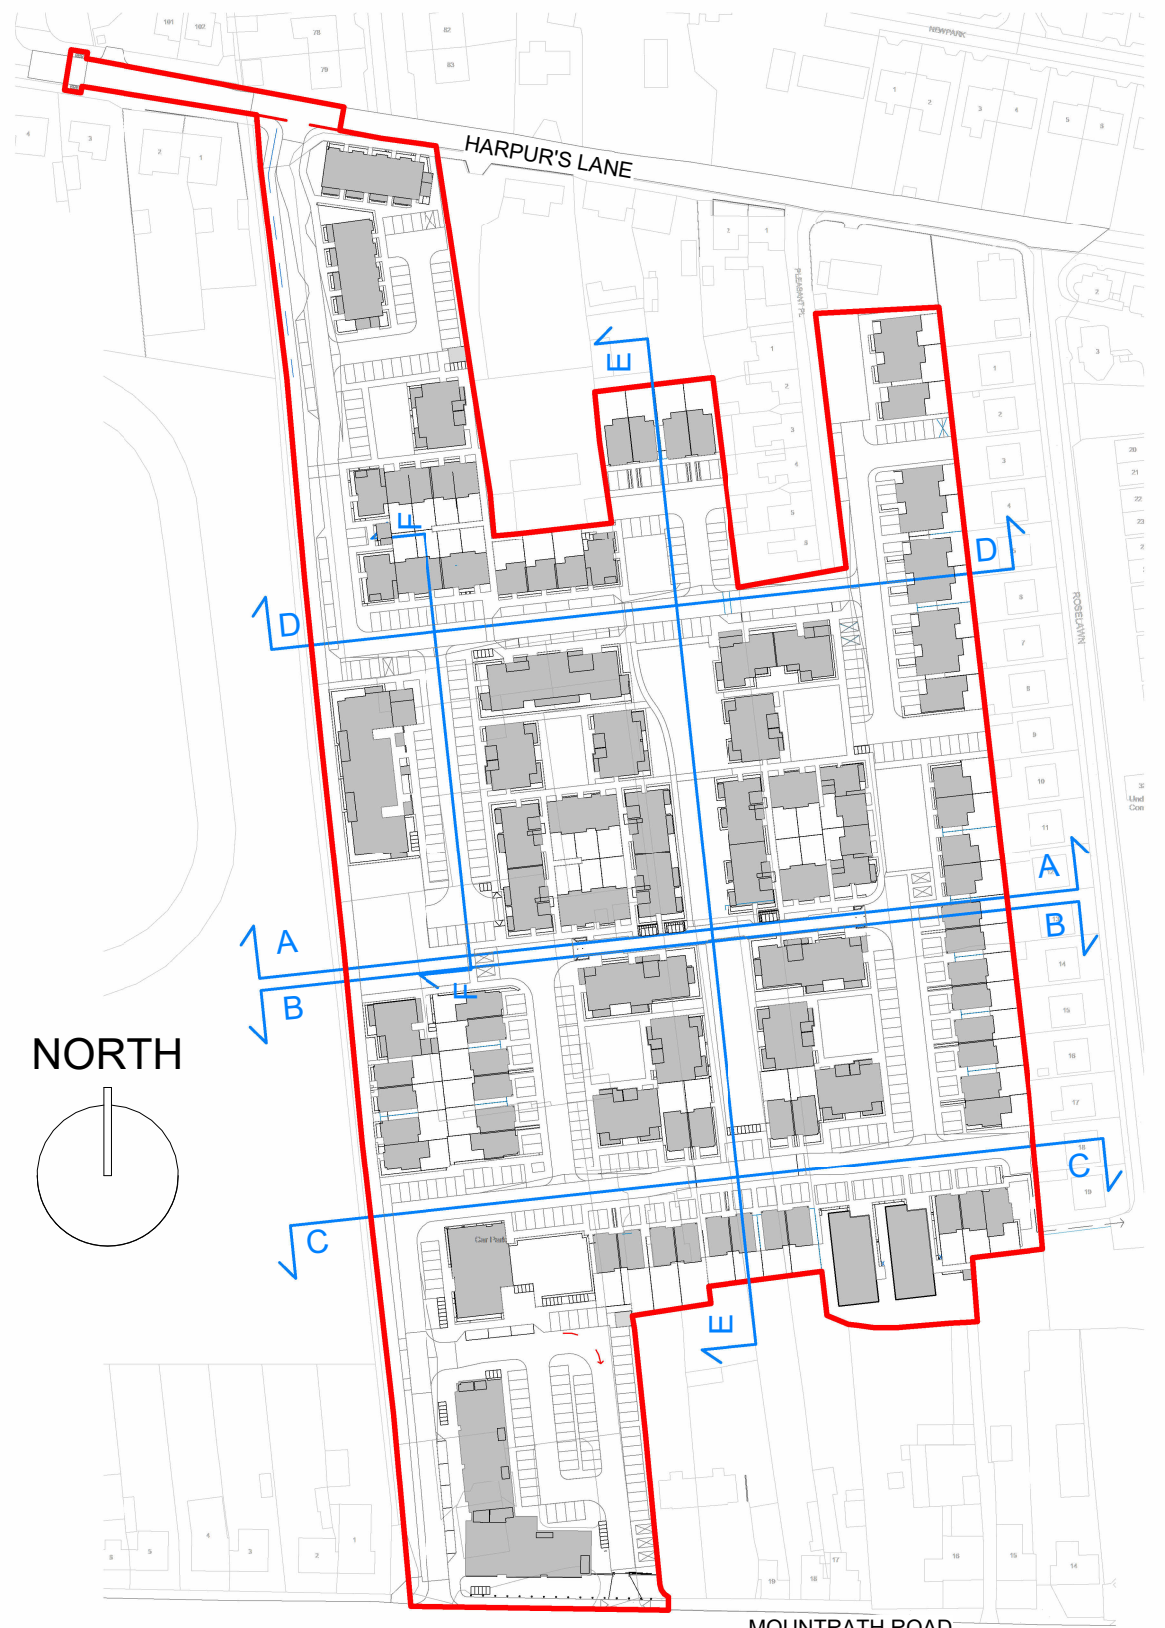


Rev	Comment:				
Drawn By	Date	Checked By	Date	Approved By	Date
NOTE: © ADAMSON MCGERR ARCHITECTS Planning Notes					
Scale: As indicated		Purpose of Issue: For Information			
Stage: PLANNING		Created By / Date: BA/MK		Status: S2	
Pro. No.: 2140		Dwg. No.: 20111		Rev:	
ADAMSON MCGERR ARCHITECTS No. 9 Church Street Athlone, Co. Westmeath. N37 K6F5 t: 09064 60006 e: info@adamsonmcgerr.ie					
Project Details: Centrepont LRD. Development at Harpur's Lane and Mountrath Road, Maryborough, Portlaoise, Co. Laois					
Client: Centrepont Partners					
Drawing Title: SITE Internal Elevations/ Sectional Elevations					
Drawing Identifier: 2140-AMA-AR-20111					

File Path: C:\Users\MagdaKaminska\Documents\MMA 2021\21.40 Portlaoise_MU01 Drawings\00 Work in Progress\00 Revit Files\2024\Site Plan\2140-MMA-SI-XX-M3-A-1004.rvt

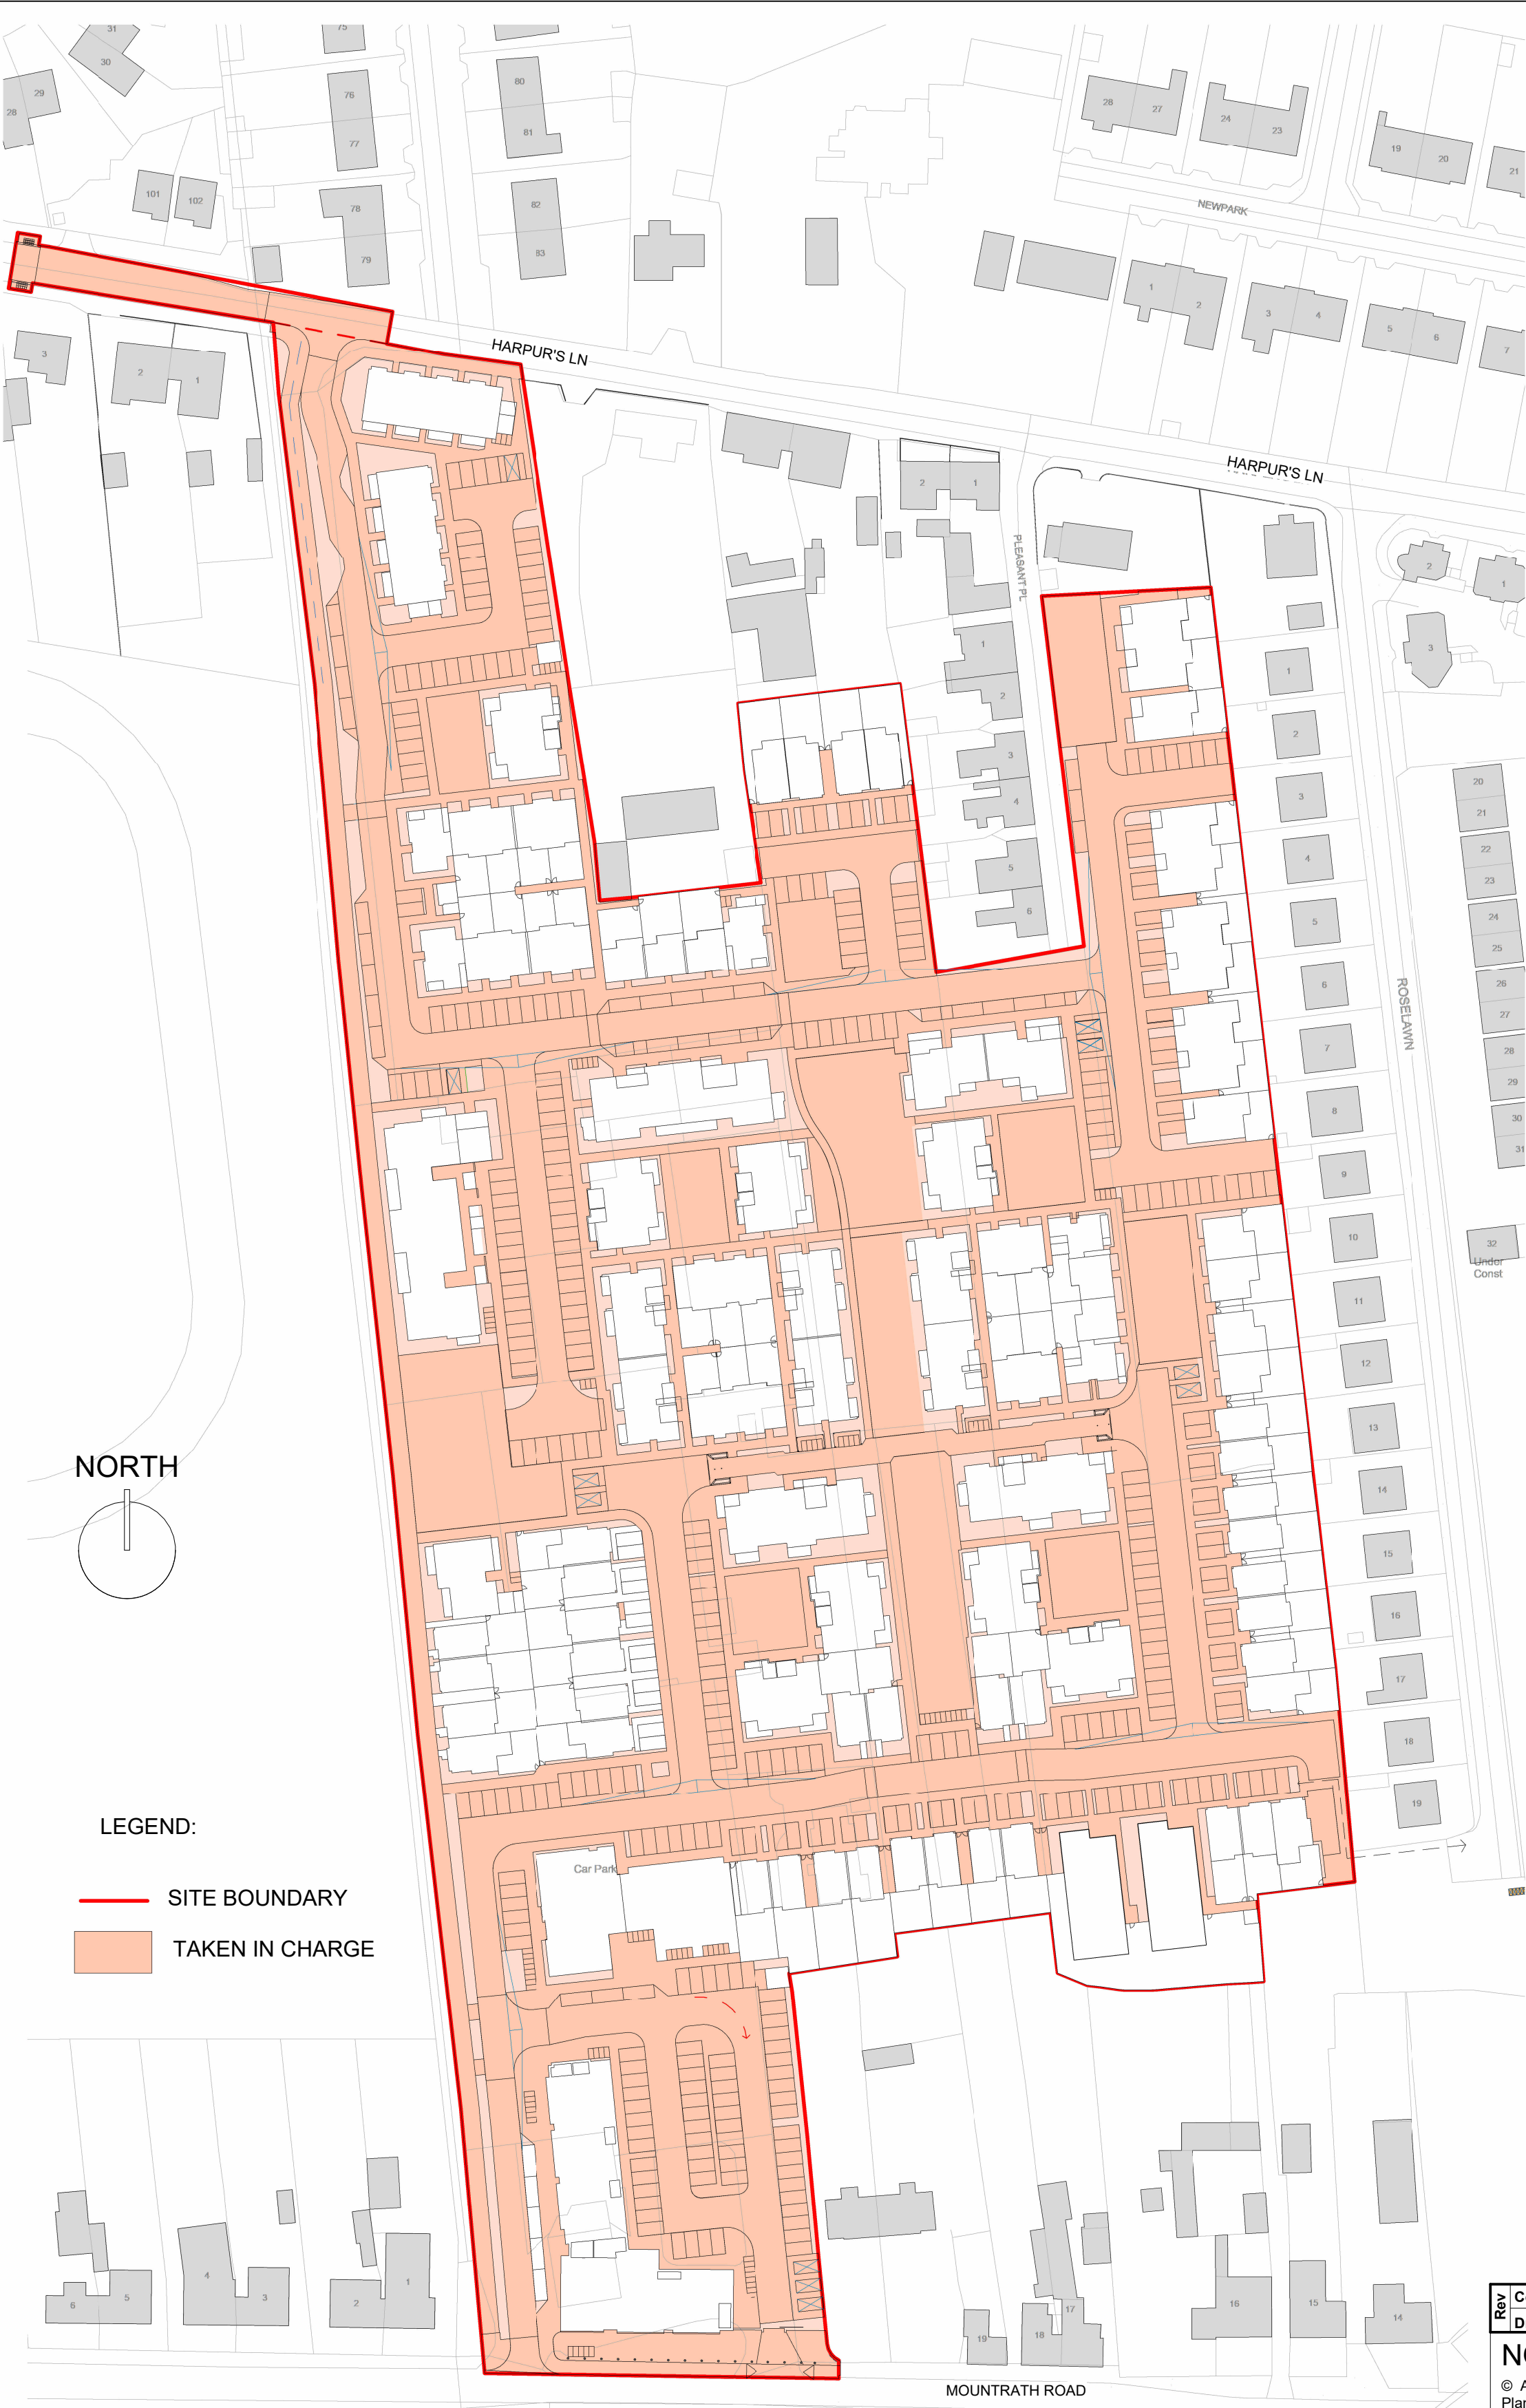

LEGEND:

- SITE BOUNDARY
- TAKEN IN CHARGE

 

Site Plan 1_1000_ Protected Structure Copy 1

1 : 1000

Rev						Comment:					
Drawn By		Date		Checked By		Date		Approved By		Date	
NOTE:											
© ADAMSON MCGERR ARCHITECTS											
Planning Notes											
Scale:				Purpose of Issue:							
1 : 1000				For Information							
Stage:				Created By / Date:				Status:			
PLANNING				BA/MK/RR				S2			
Pro. No.:				Dwg. No.:				Rev:			
2140				20112							
ADAMSON MCGERR ARCHITECTS											
No. 9 Church Street						t: 09064 60006					
Athlone,						e: info@adamsonmcgerr.ie					
Co. Westmeath. N37 K6F5											
Project Details:											
Centrepoint LRD. Development at Harpur's Lane and Mountrath Road, Maryborough, Portlaoise, Co. Laois											
Client:											
Centrepoint Partners											
Drawing Title:											
TAKEN IN CHARGE											
Drawing Identifier:											
2140-AMA-SI-XX-DR-AR-20112											