




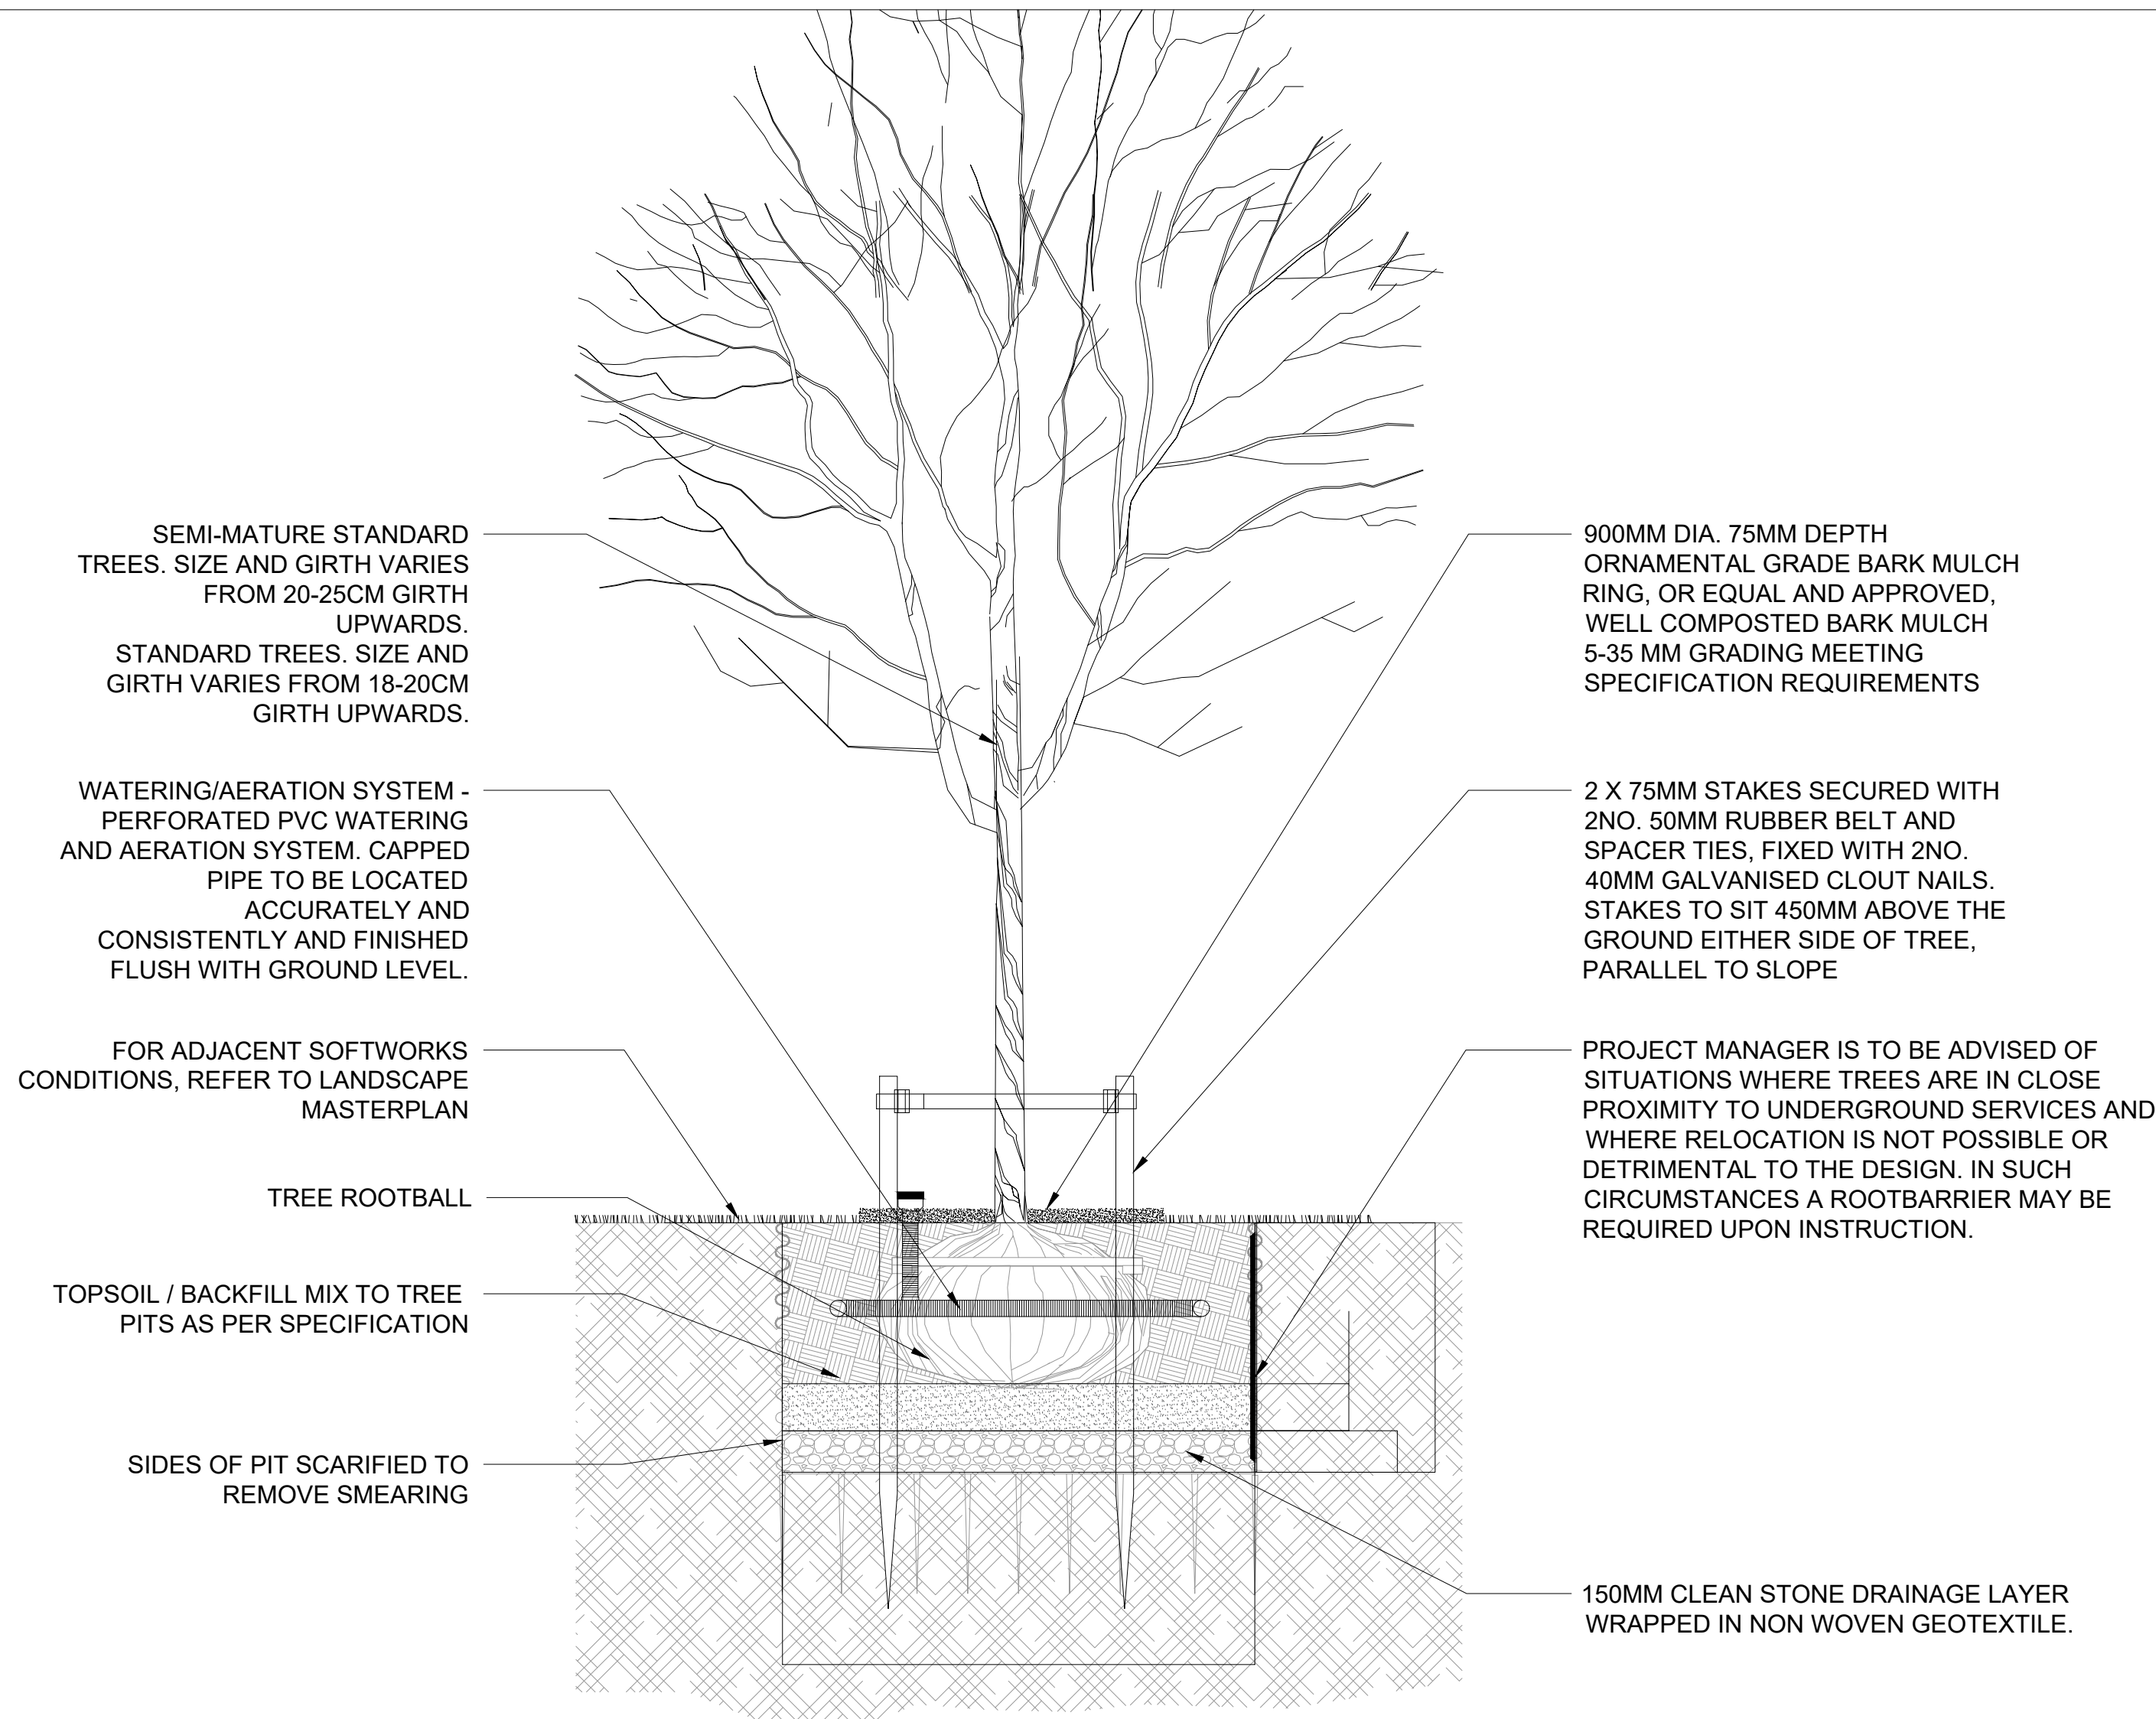


01 TREE PLANTING IN SOFT LANDSCAPED AREAS
7000 SCALE: 1:20 @A1

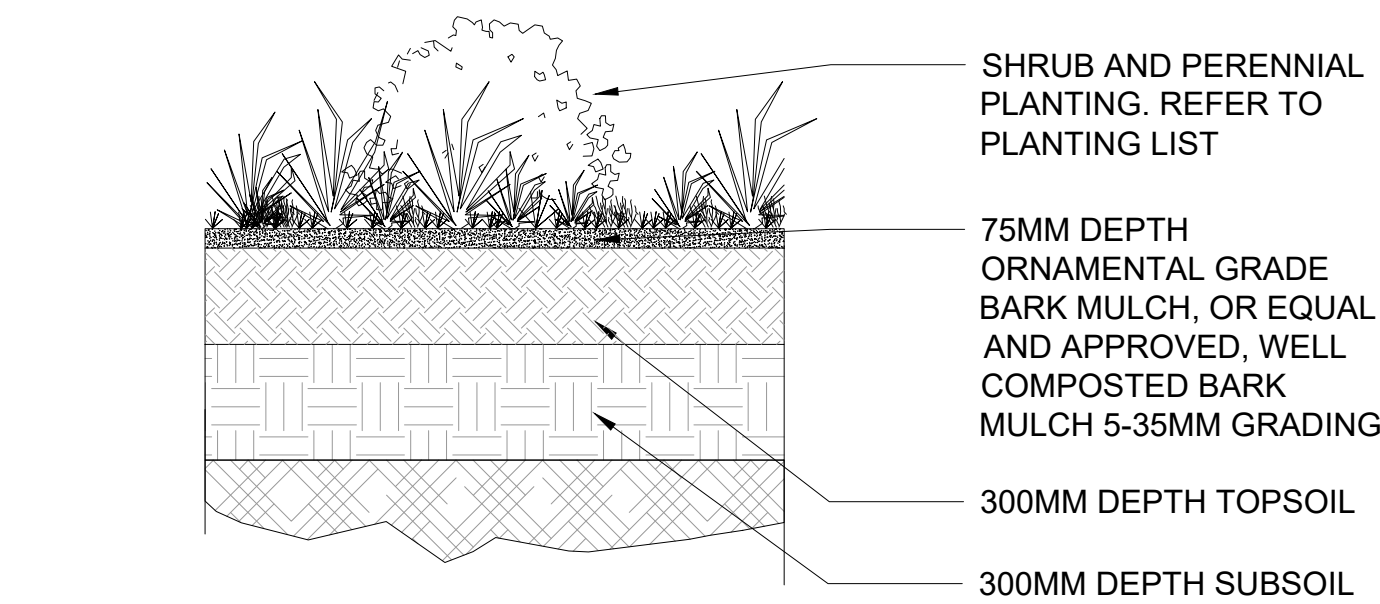


04 SHRUB AND PERENNIAL PLANTING DETAIL
7000 SCALE: 1:20 @A1

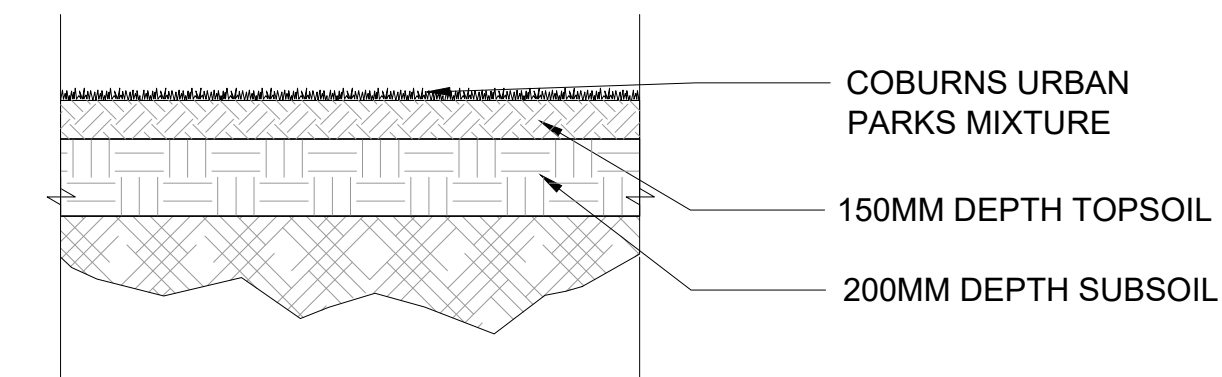


09 TYPICAL PROFILE - LAWN
7000 SCALE: 1:20 @A1

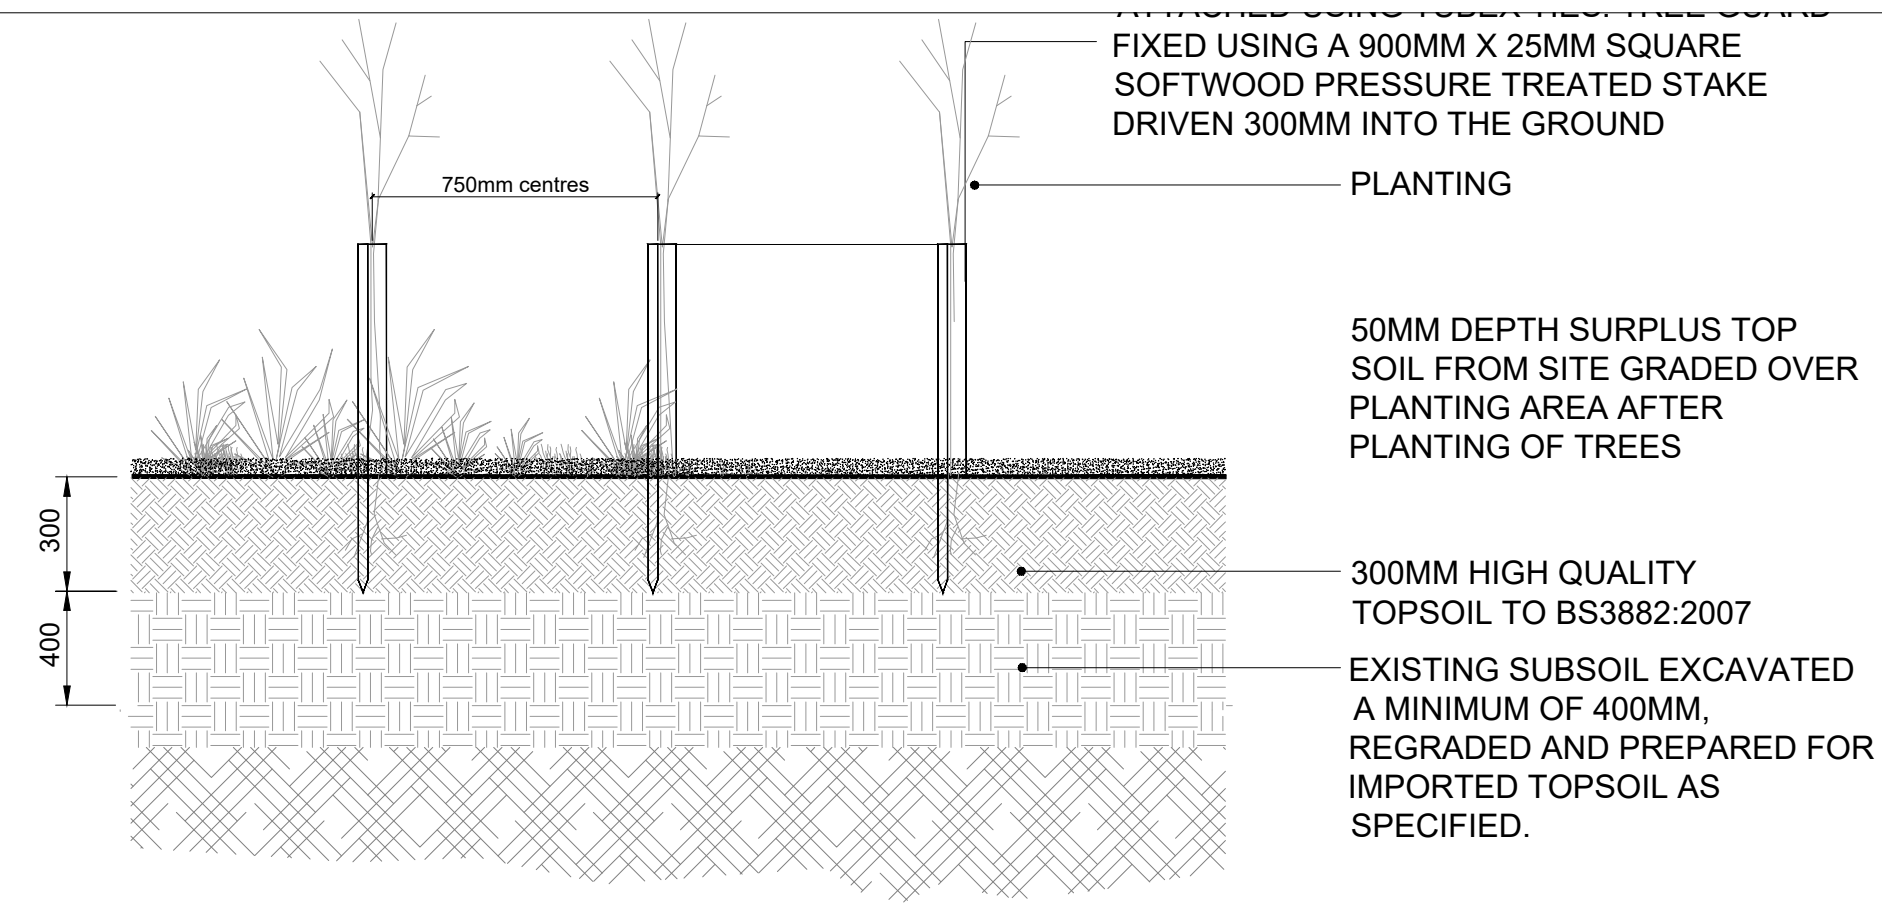


02 TYPICAL WHIP PLANTING
7000 SCALE 1 : 20

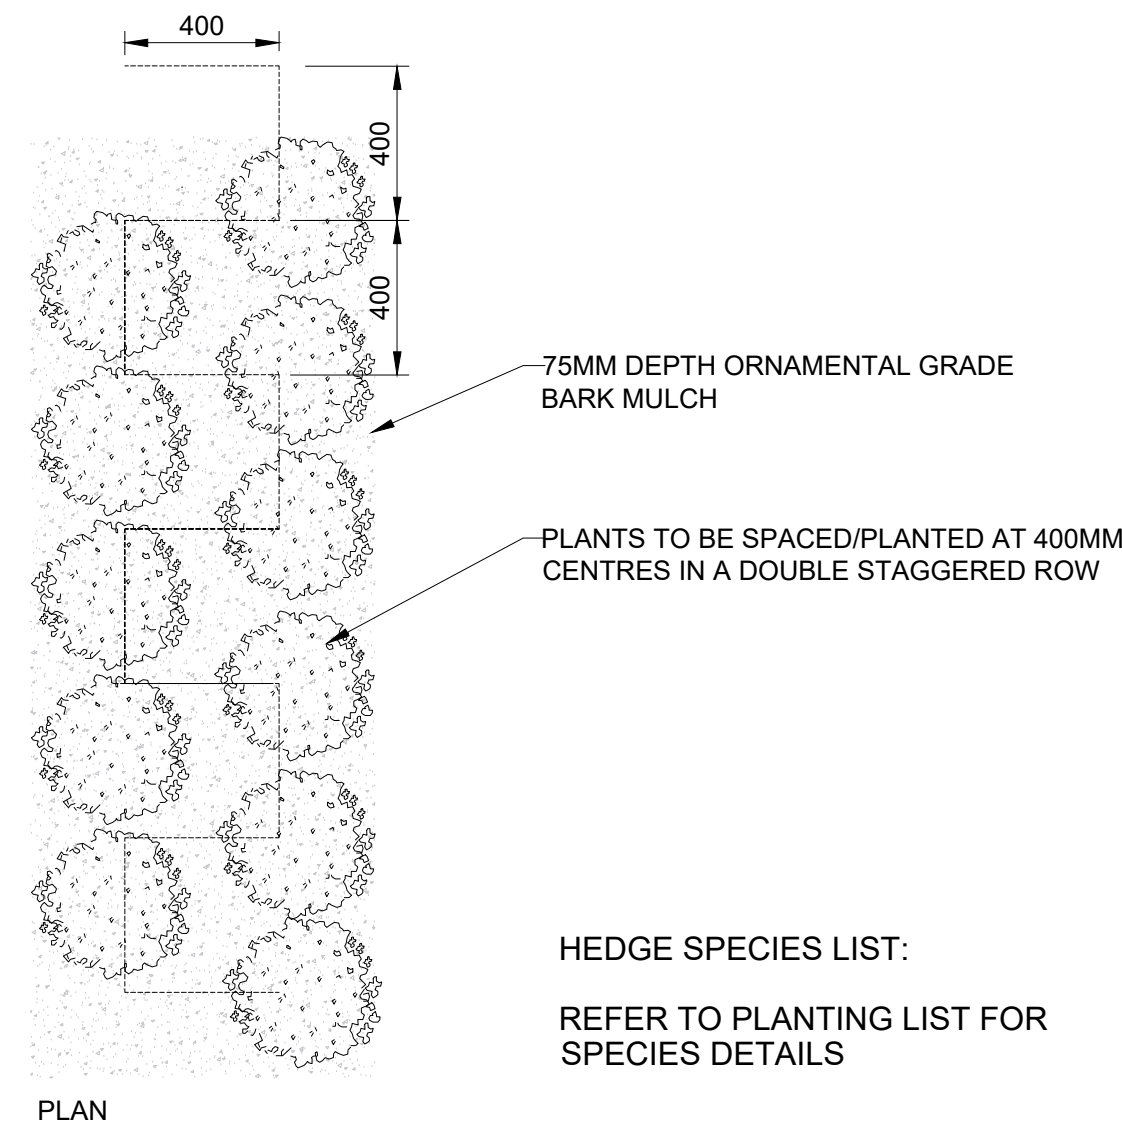


03 HEDGE
7000 SCALE: 1:20 @A1

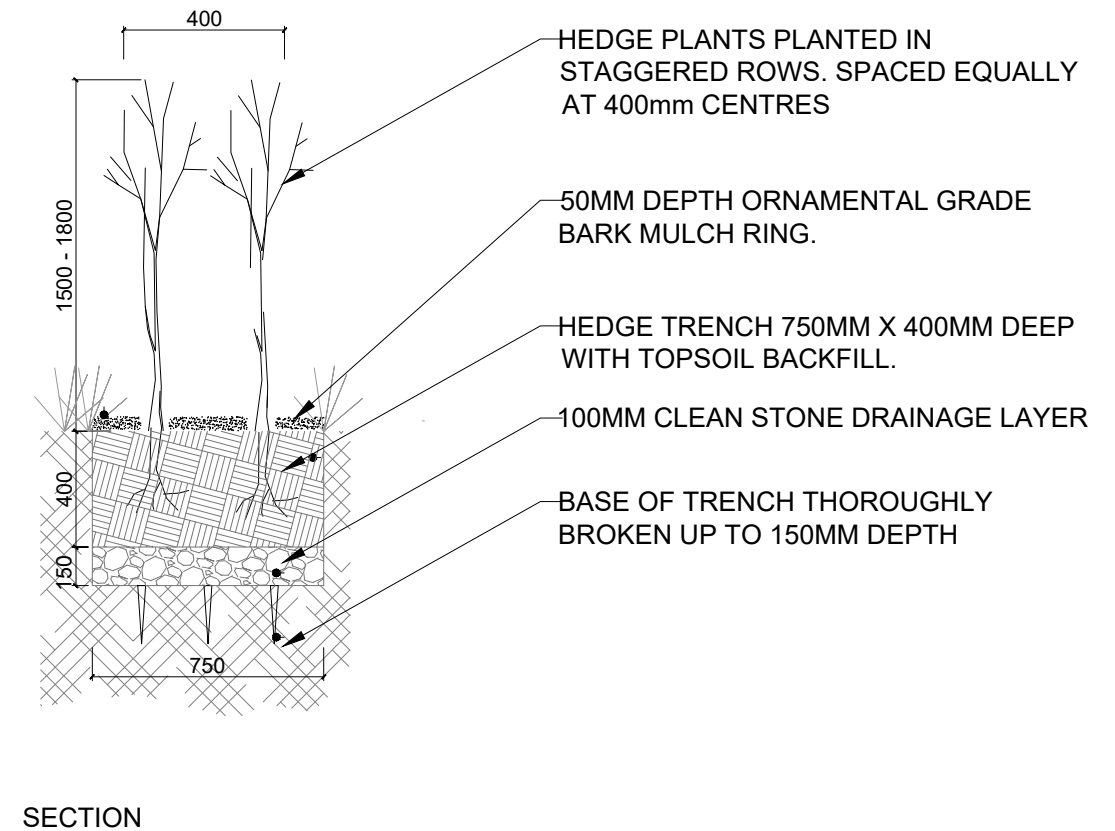


SECTION

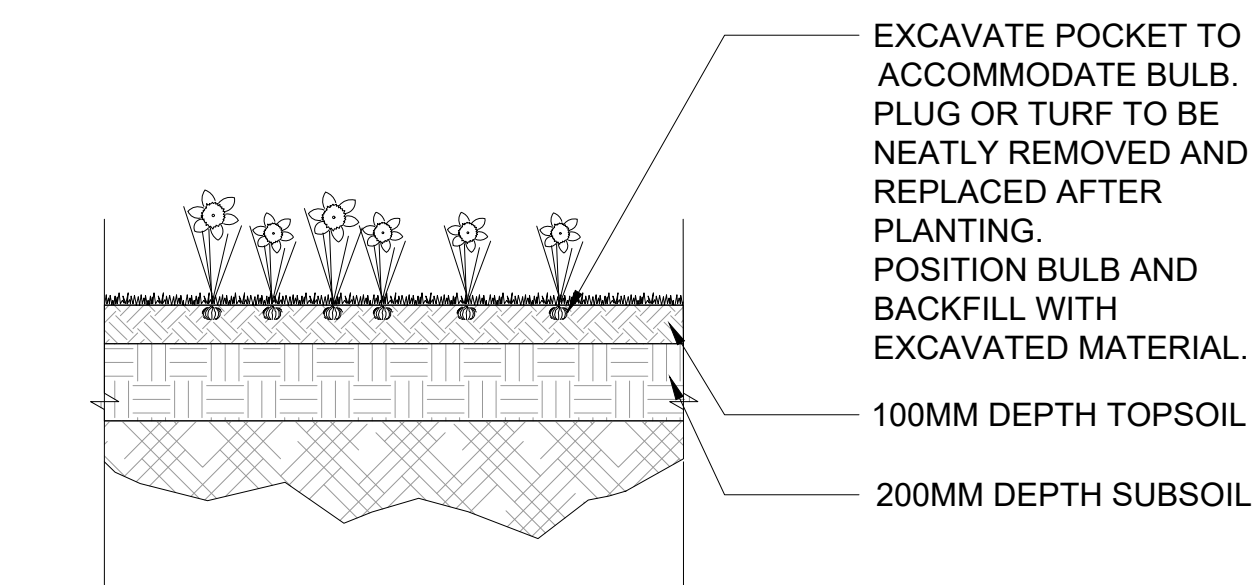

07 TYPICAL PROFILE: BULBS
7000 SCALE: 1:20 @A1

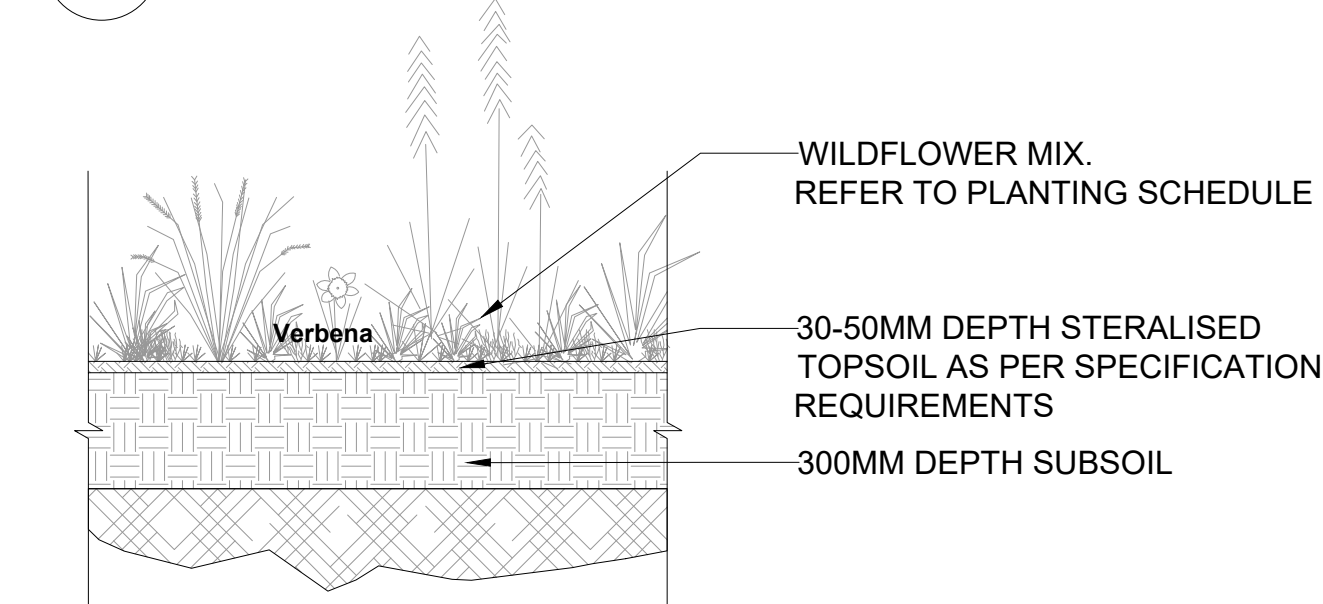

08 TYPICAL SOIL PROFILE WILDFLOWER MEADOW MIX
7000 SCALE: 1:20 @A1

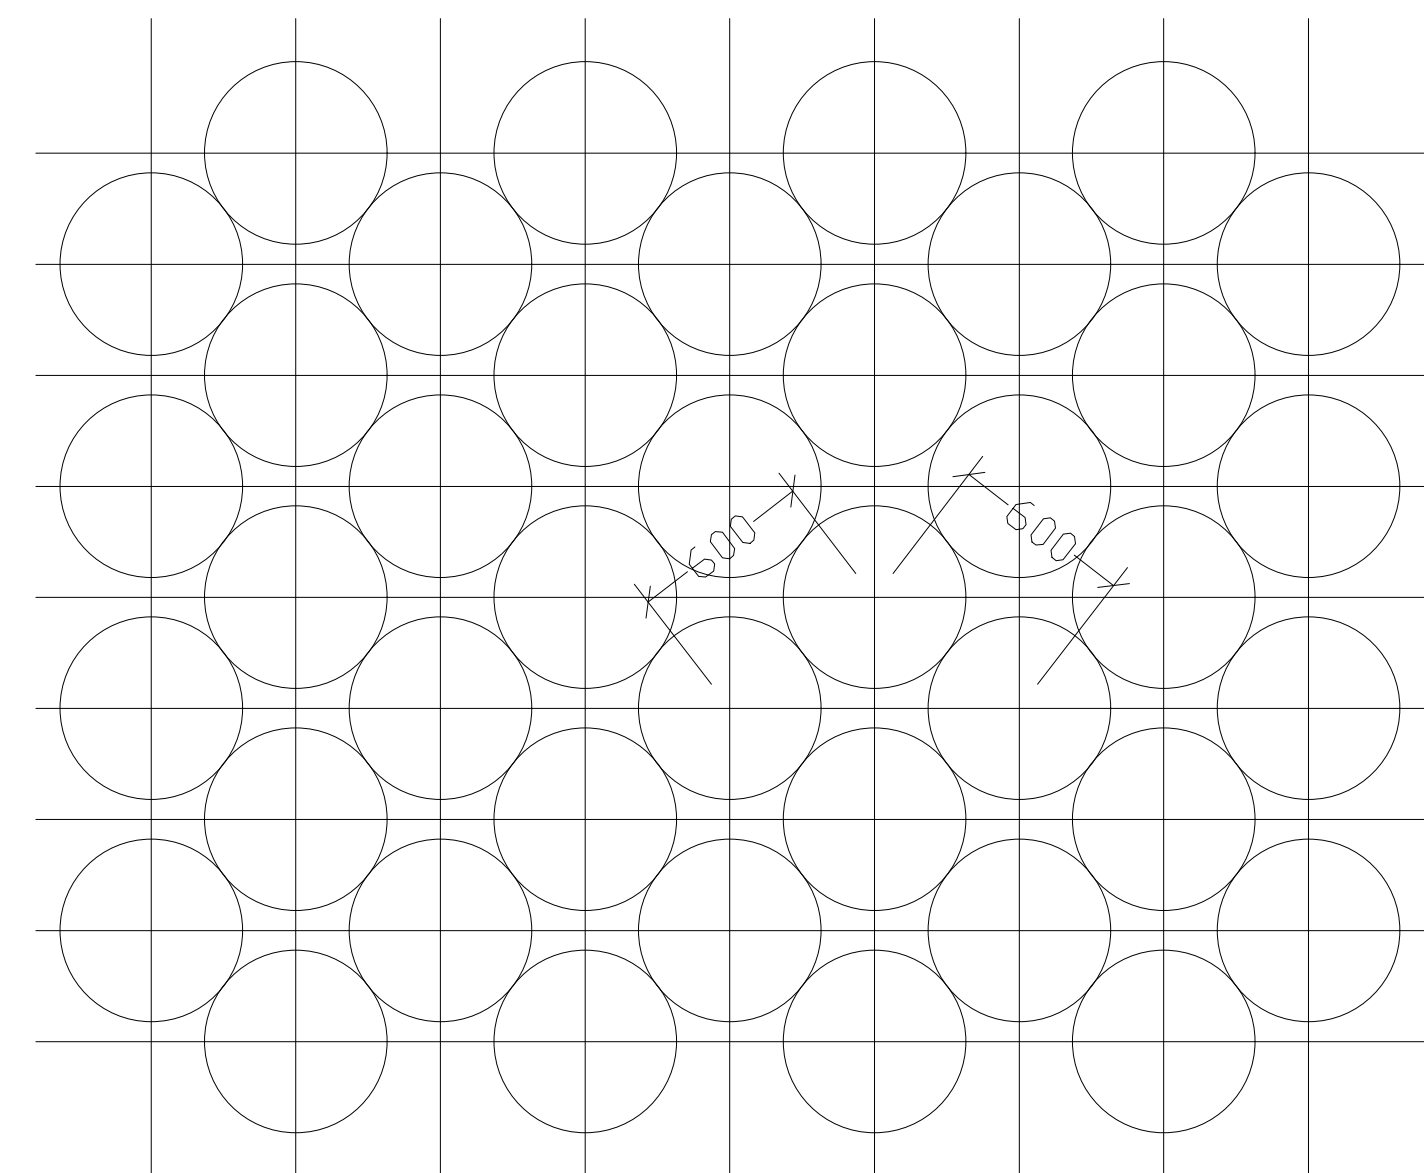

NOTE: SHRUB AND PERENNIAL AREAS SHALL BE BARK MULCHED TO A DEPTH OF 75 MM.

Hebe

GENERAL NOTES -

- ** Do not scale from this drawing
- ** Use figured dimensions only

© This drawing is copyright. No part of this document may be re-produced or transmitted in any form or stored in any retrieval system from the copyright holder, except as agreed for used on a project, for which the document was originally issued.

Revision Description

Rev

Initial

Date

Revision Description

Rev

Initial

Date

CLIENT Centrepont Partners

PROJECT Centrepont LRD

DWG. TITLE Soft Landscape Specifications

SCALE @ A1: Various

SCALE @ A3: JPC

CHECKED BY: November 2025

REVISION:

BLOCK / ZONE

JOB NO.

202520





DRWG NO.

LP-004




Registered Landscape Architect 2025-26

Casey Landscape Design

A1

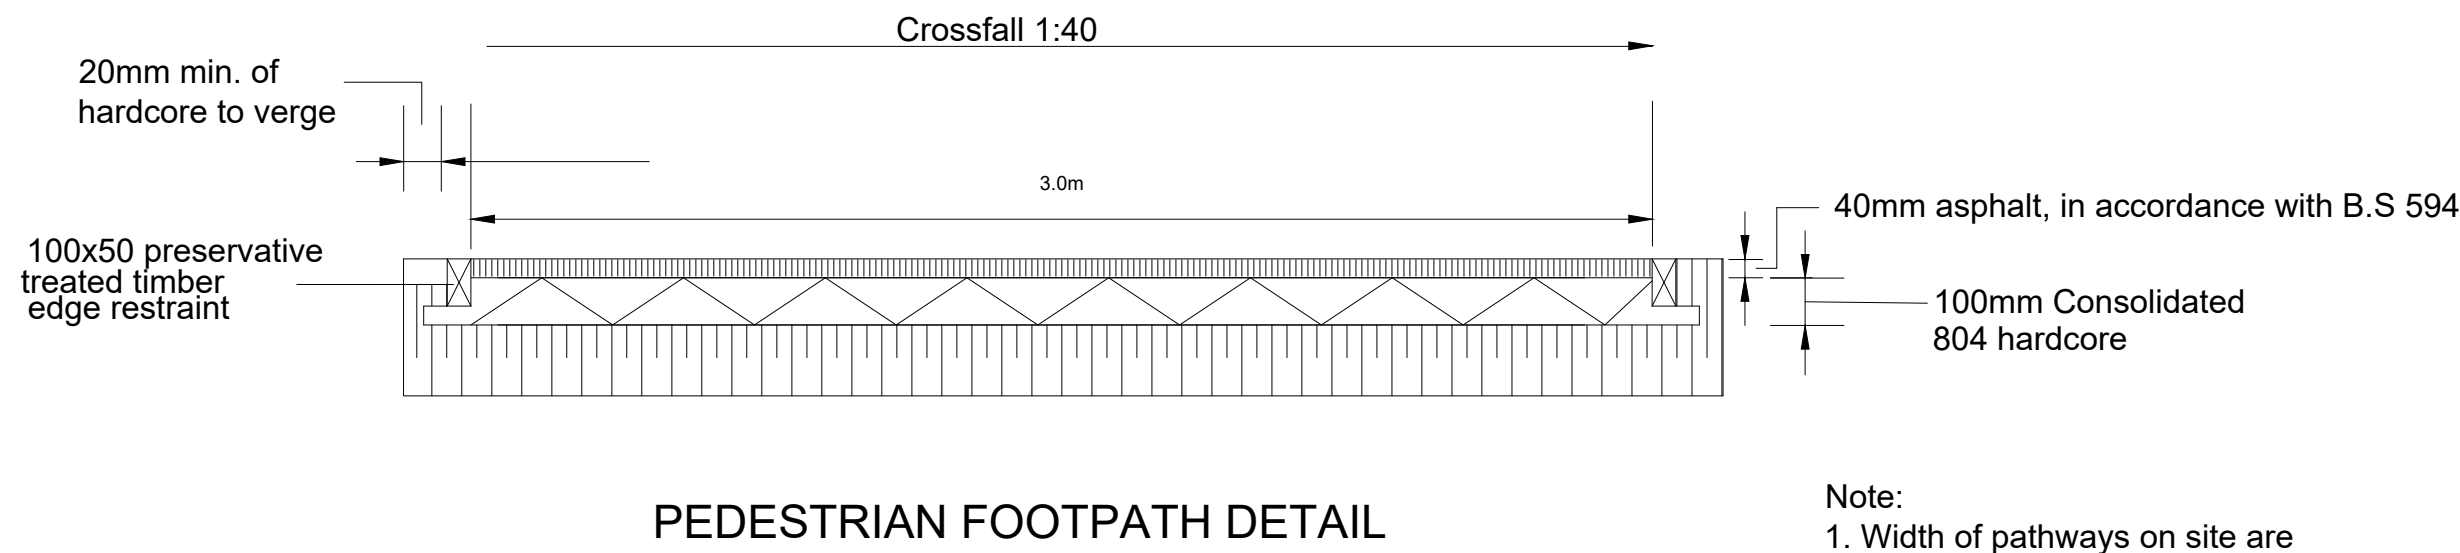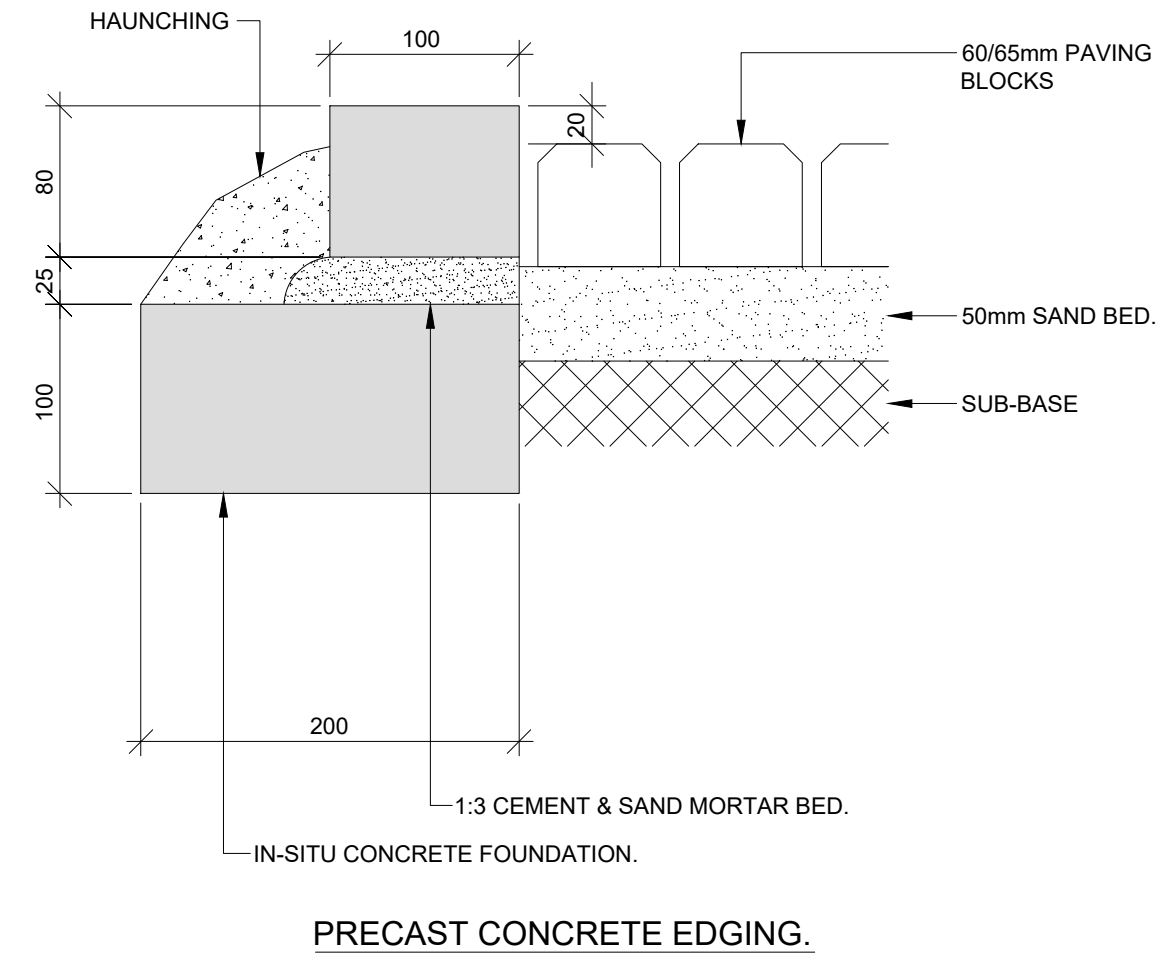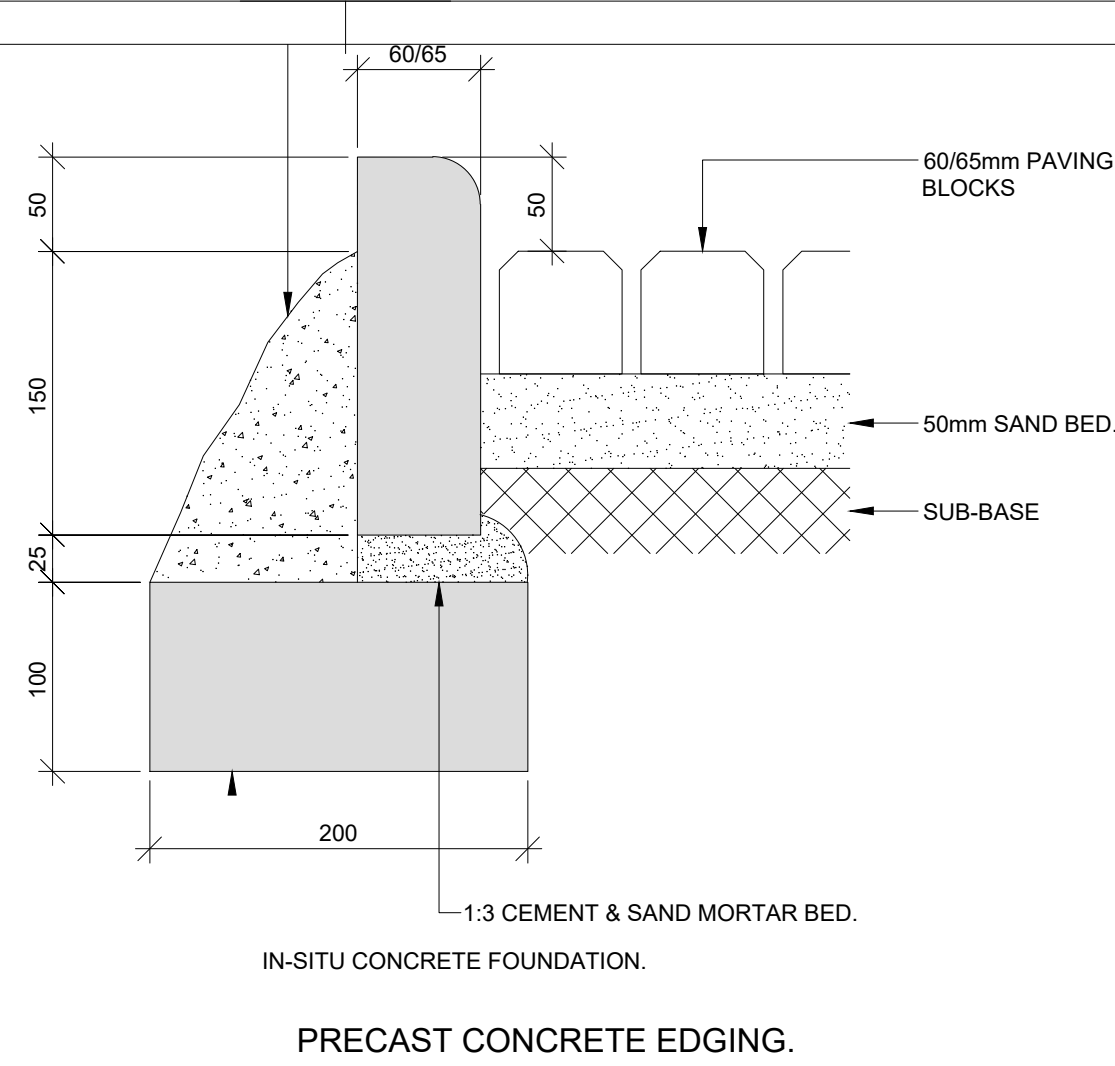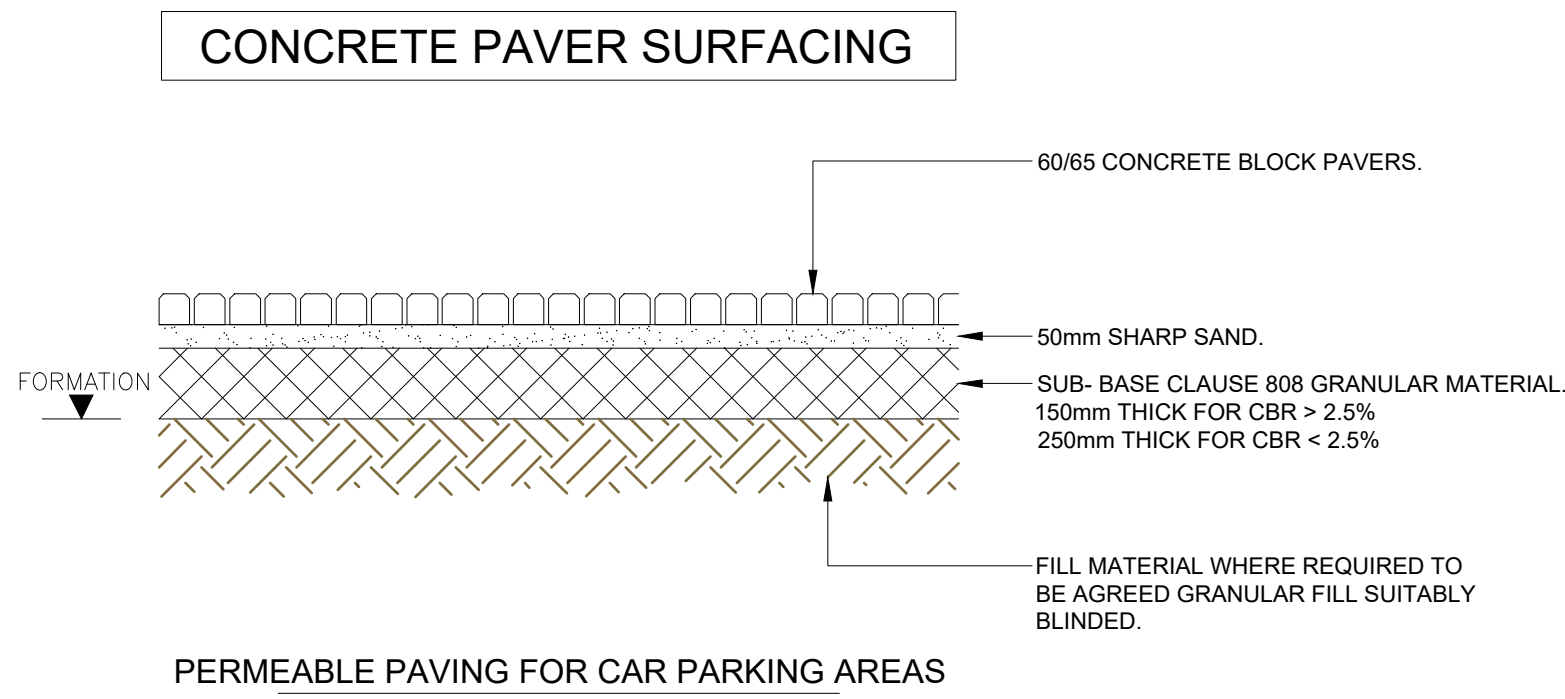


Note:
1. Width of pathways on site are
to be 3.0m and 1.5m, as indicated
on drawing no. 789-mp-01

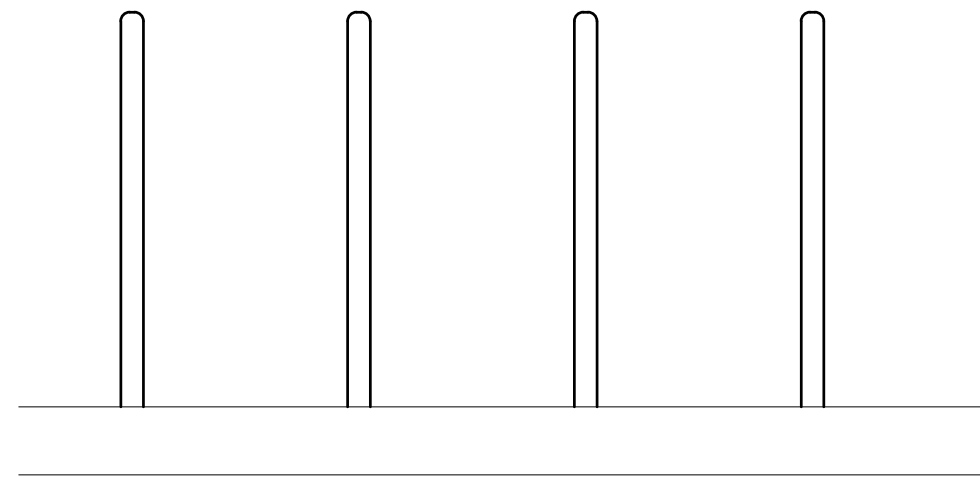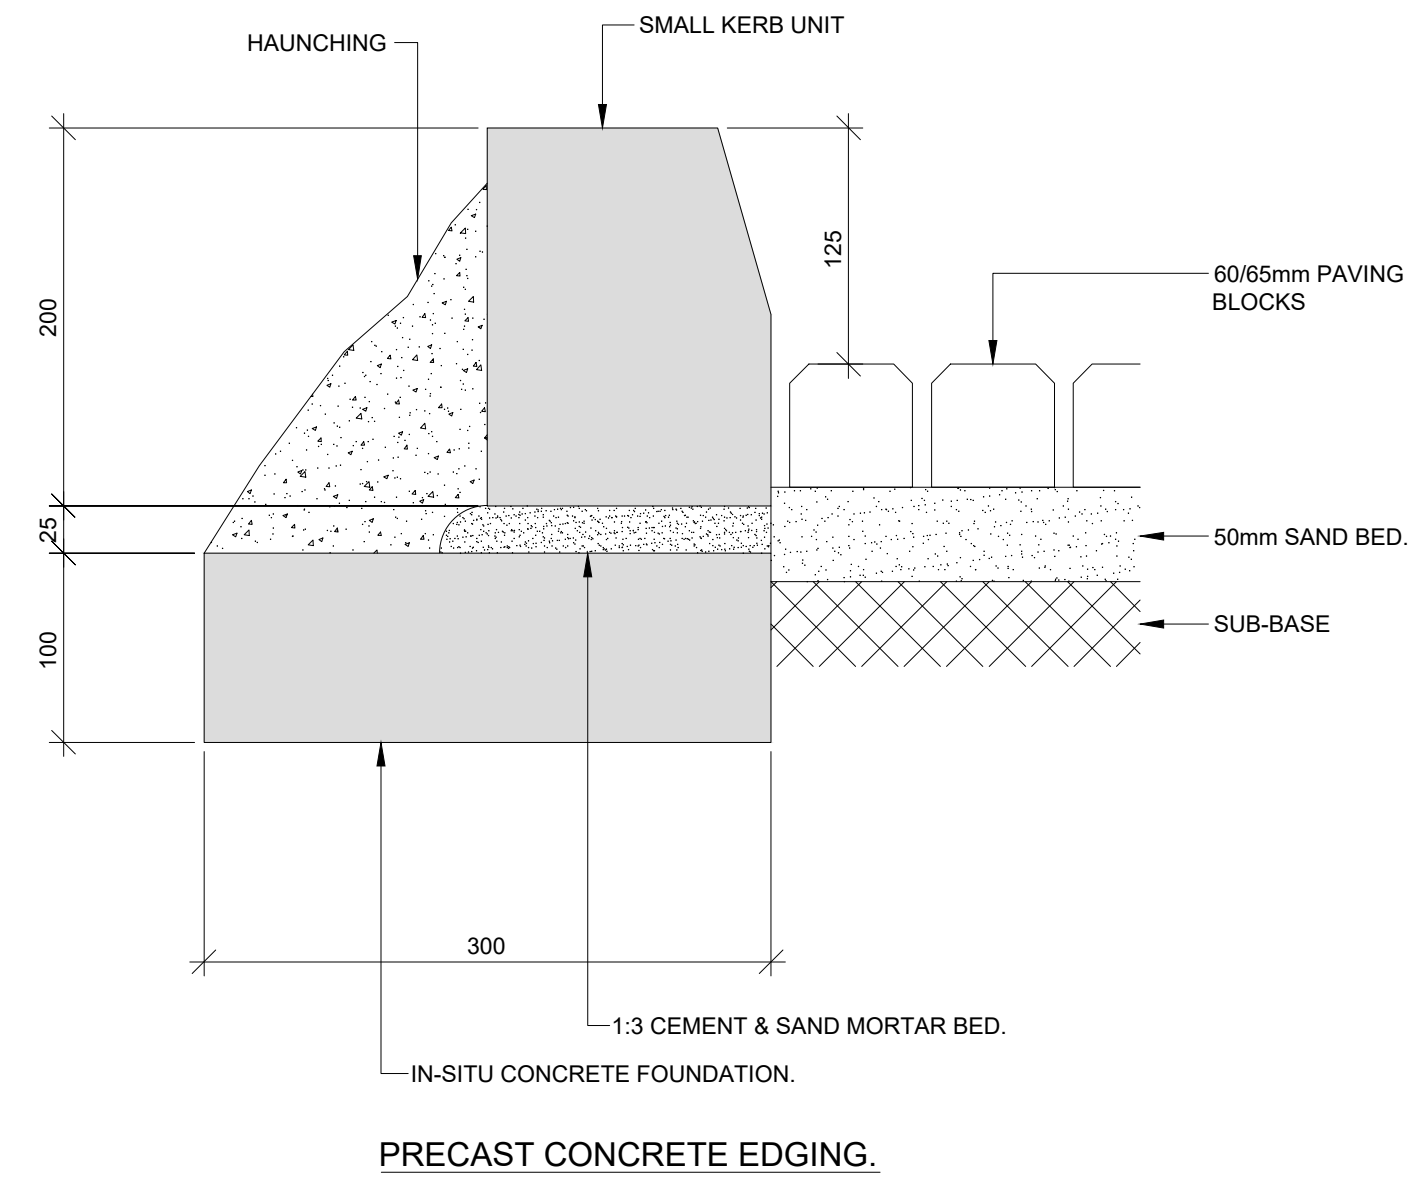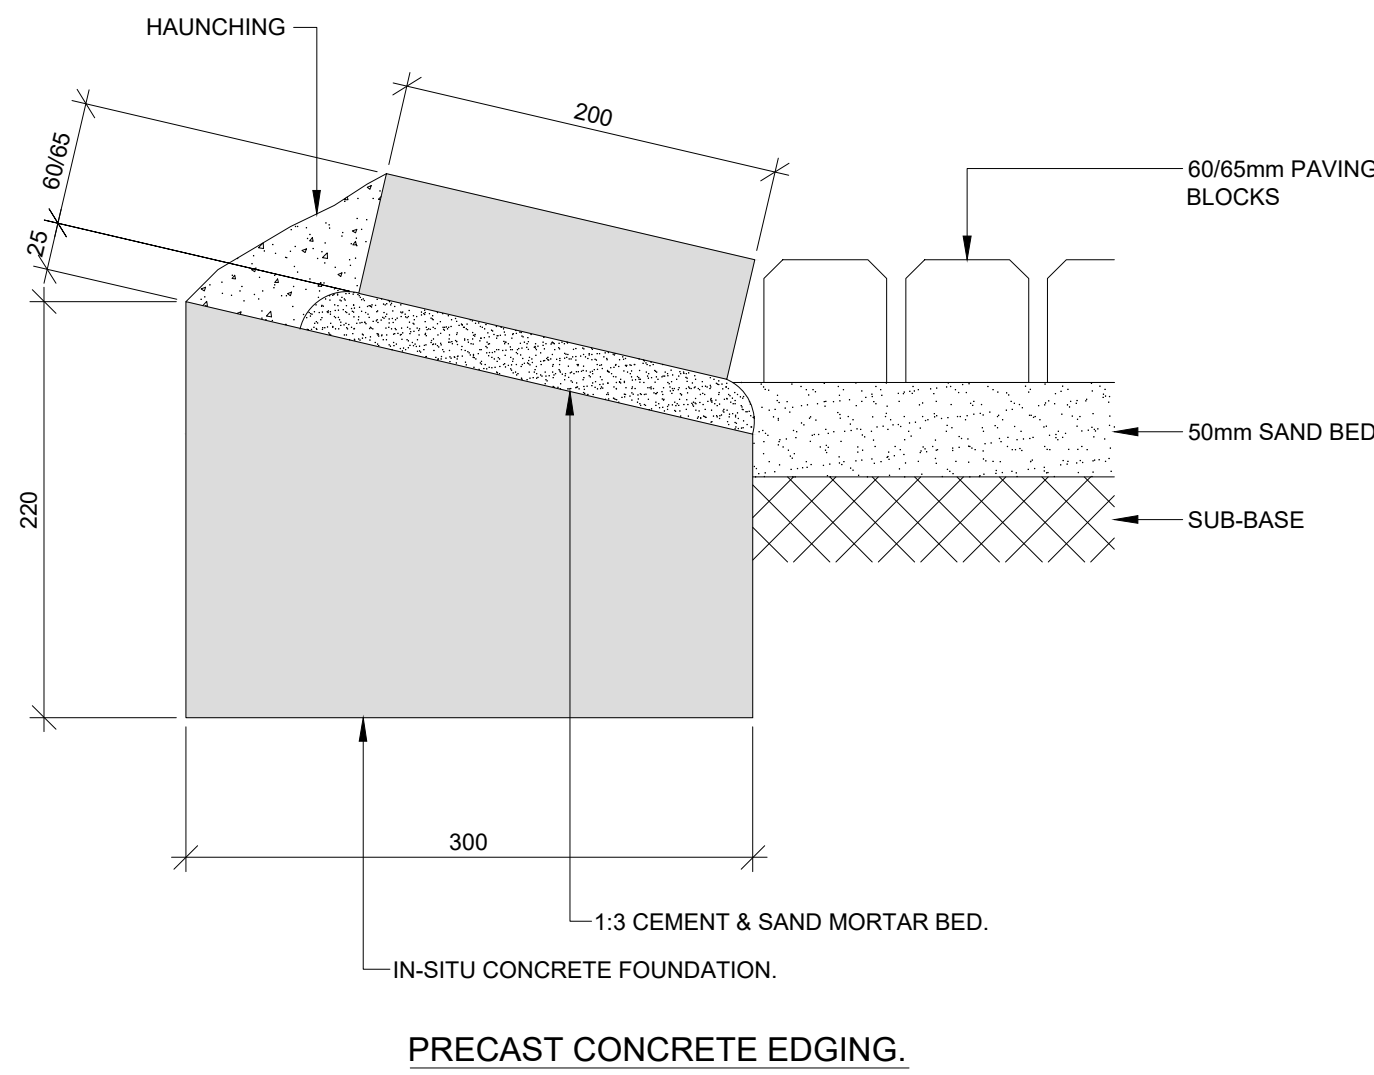

00
XXXX

Bike Racks
Front Elavation


NTS

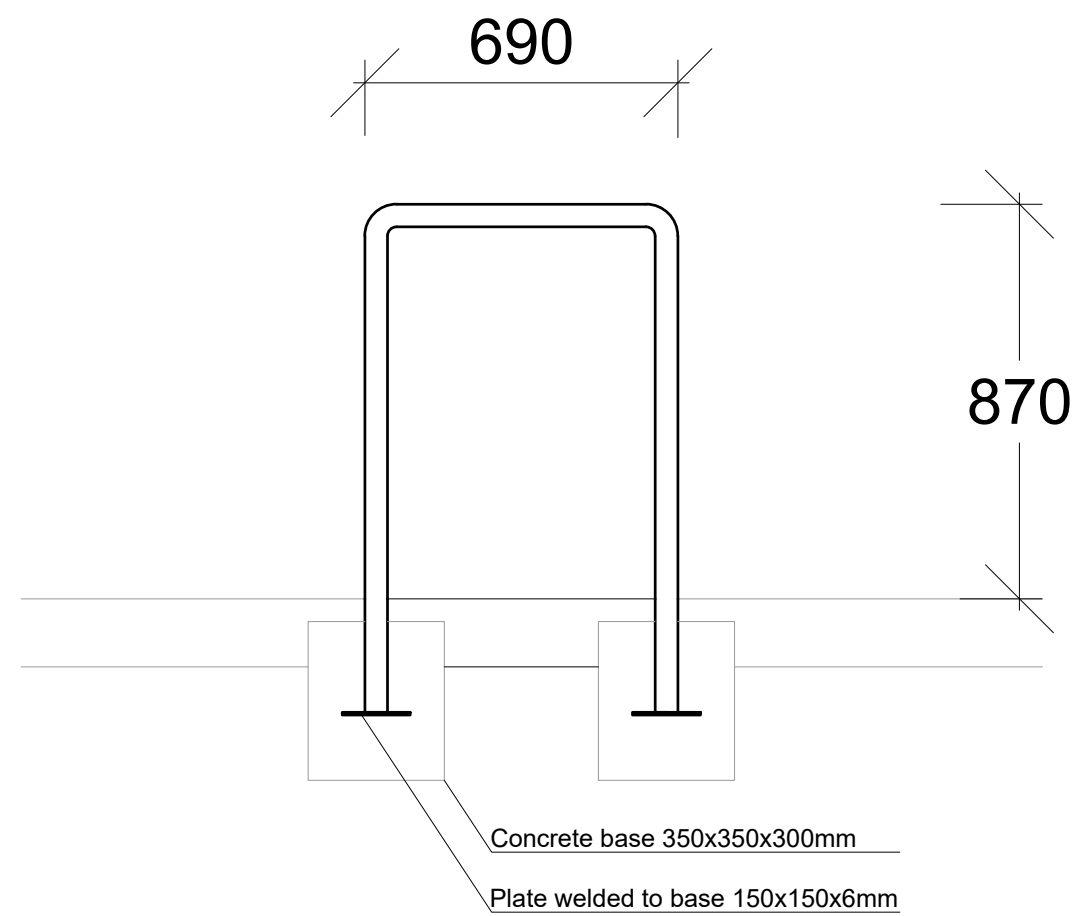

00
XXXX

Bike Rack
Side Elavation

NTS

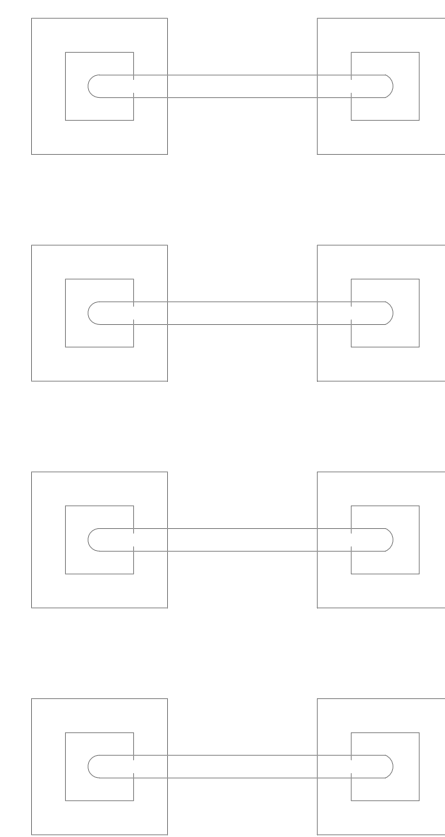

00
XXXX

Bike Rack
Plan

NTS

HARD LANDSCAPE SPECIFICATIONS

BICYCLE STAND DETAIL NTS

A1

GENERAL NOTES -

** Do not scale from this drawing
** Use figured dimensions only

© This drawing is copyright. No part of this document may be re-produced or transmitted in any form or stored in any retrieval system from the copyright holder, except as agreed for used on a project, for which the document was originally issued.

Revision Description

Rev

Initial

Date

Revision Description

Rev

Initial

Date

CLIENT Centrepont Partners

PROJECT Centrepont LRD

DWG. TITLE Hard Landscape Specifications

SCALE @ A1: Various

SCALE @ A3: JPC

DATE: November 2025

REVISION:

BLOCK / ZONE

JOB NO.

202520


DRWG NO.

LP-005


**Registered
Landscape
Architect
2025-26**

Casey Landscape Design


PLAYGROUND SPECIFICATIONS

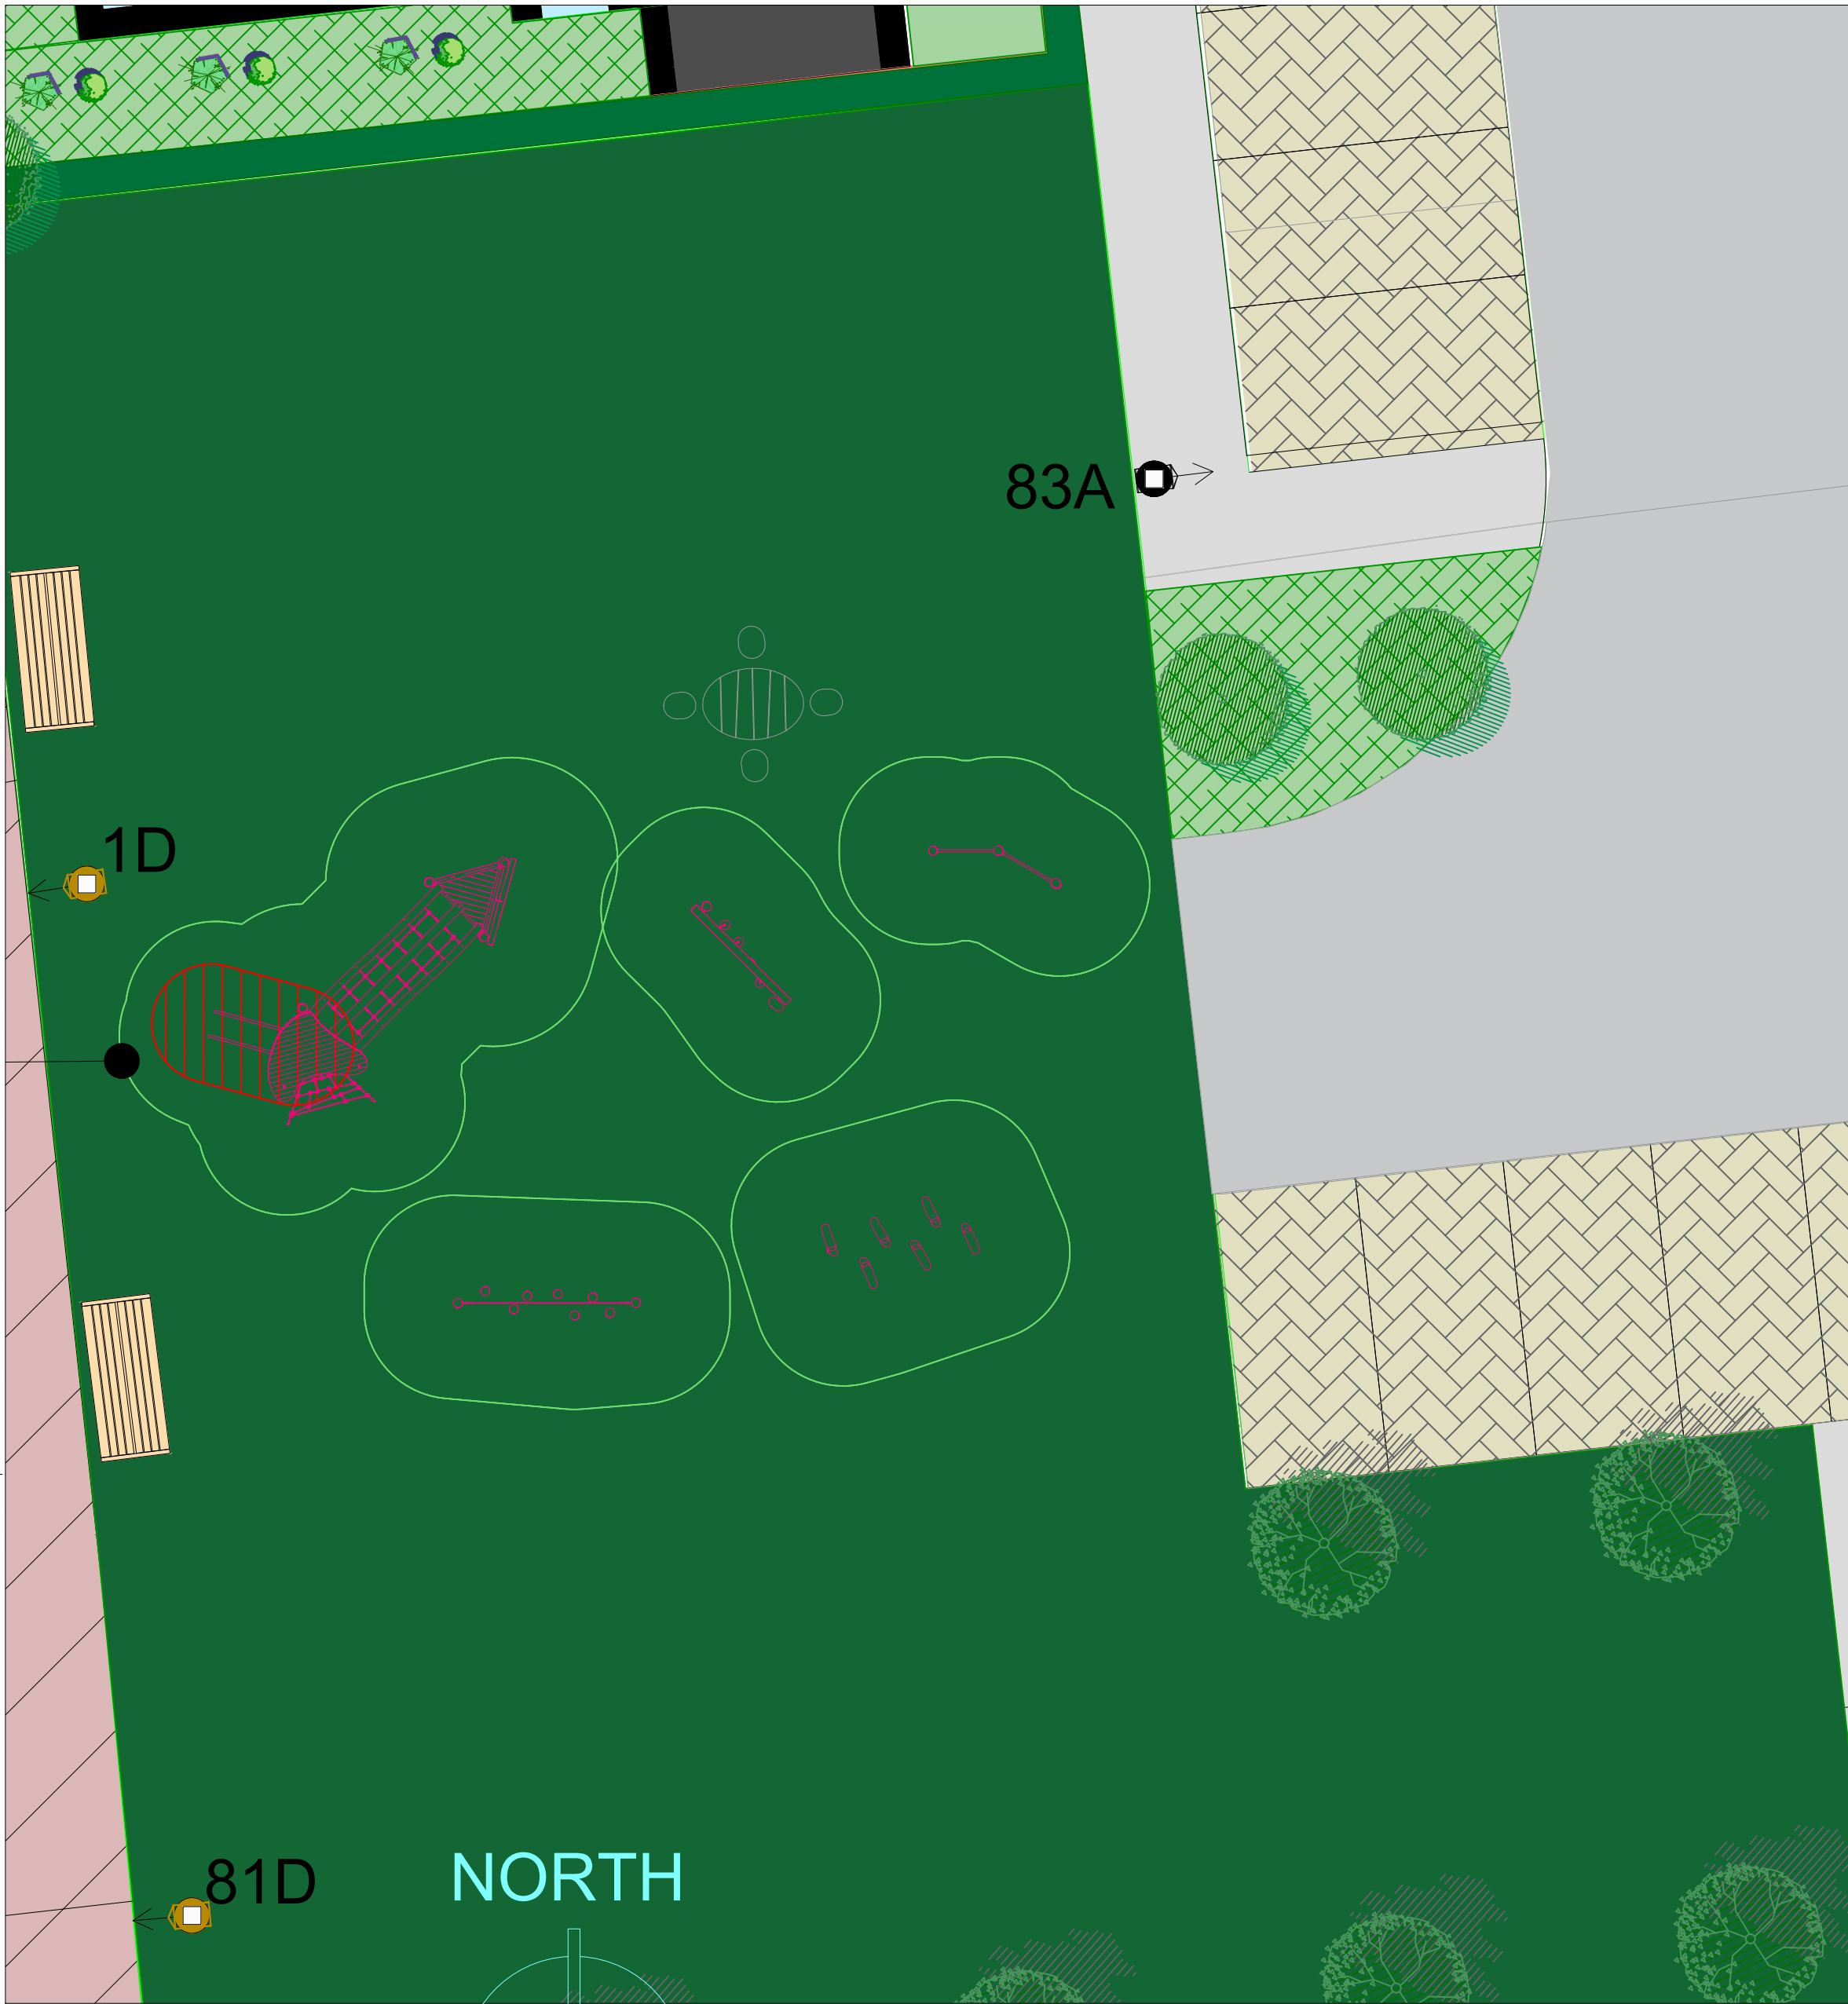


PLAYGROUND - SCALE 1:100

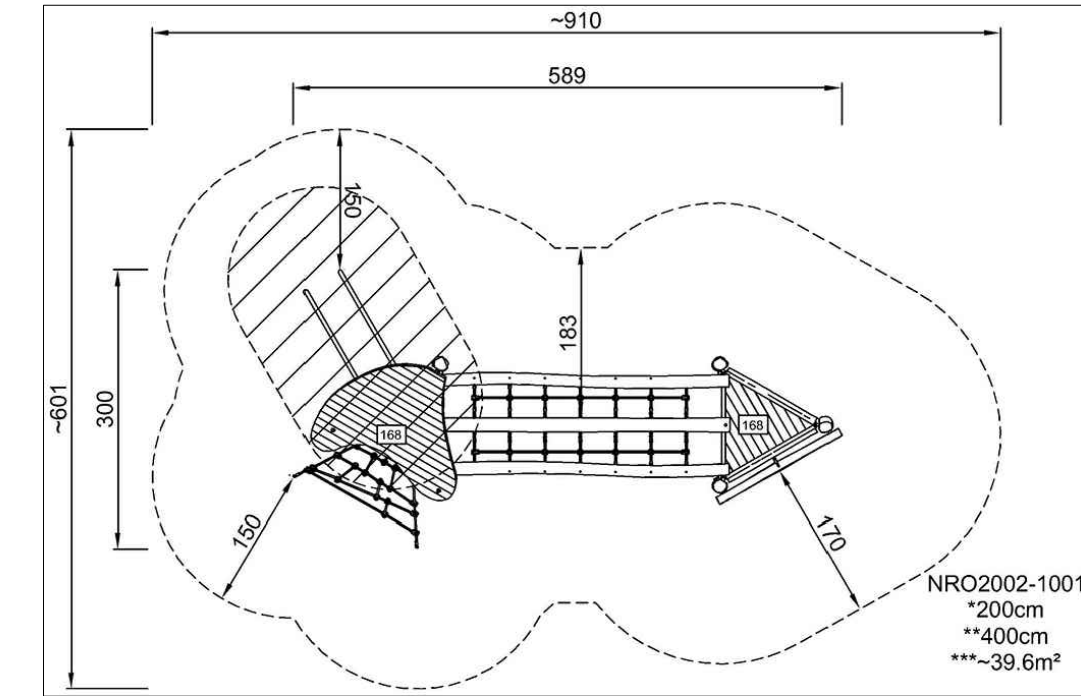


NRO2002 - Two Towers & Bridge

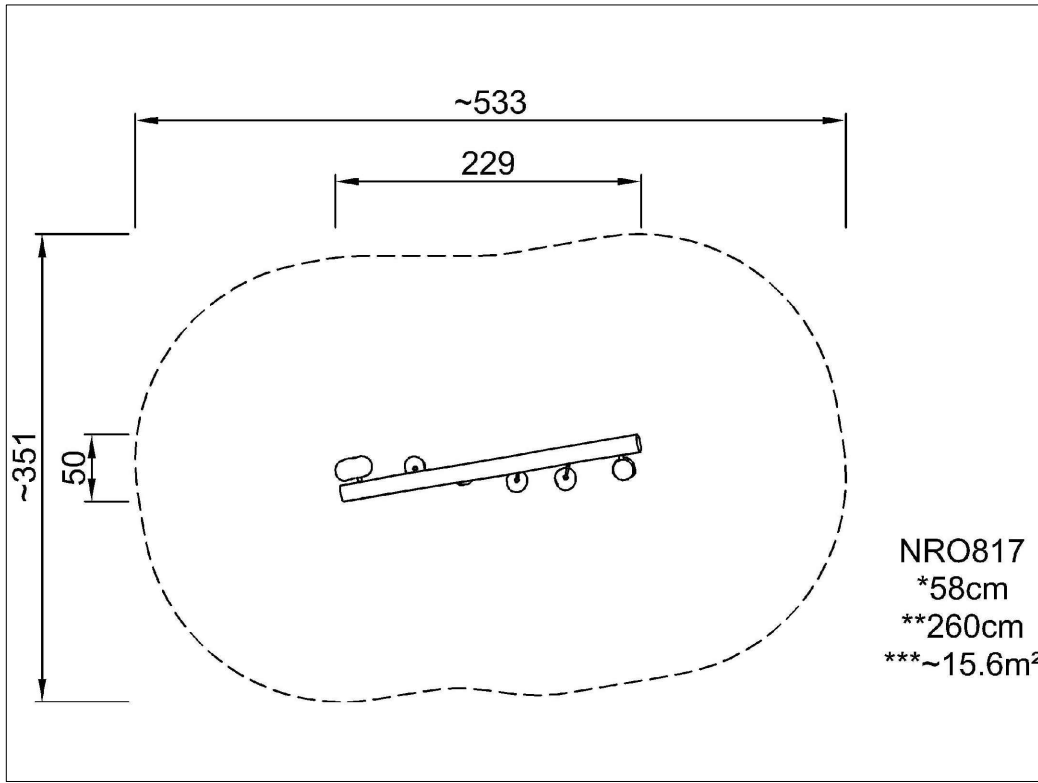



NRO817 - Balance Poles

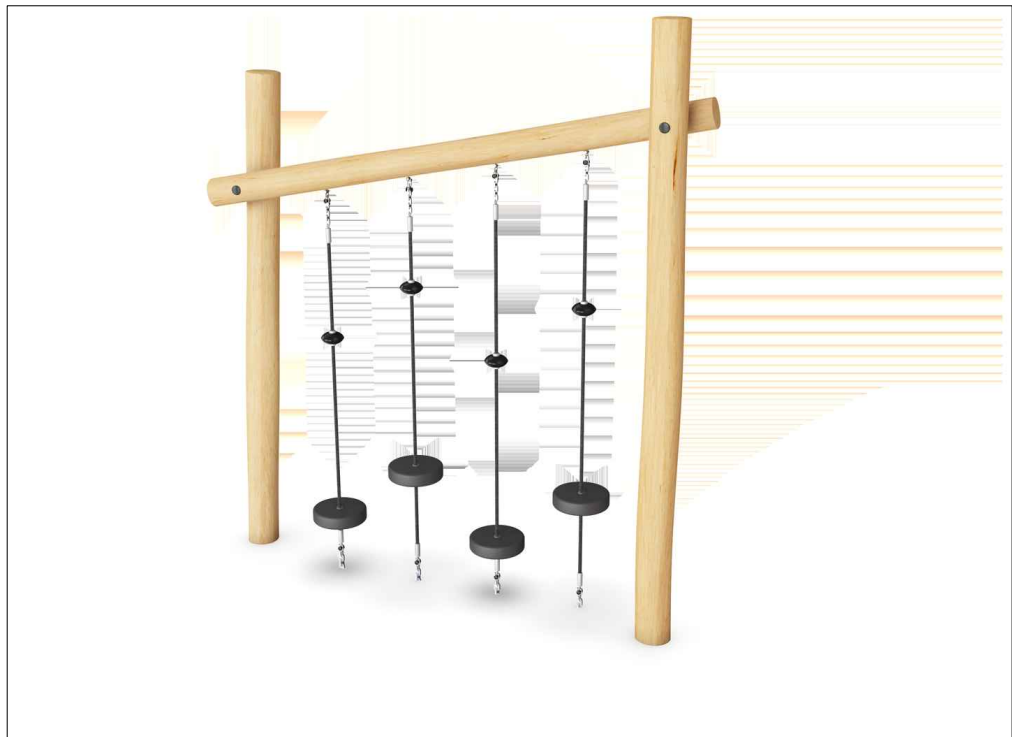


Timber Bench - Hartecast Range

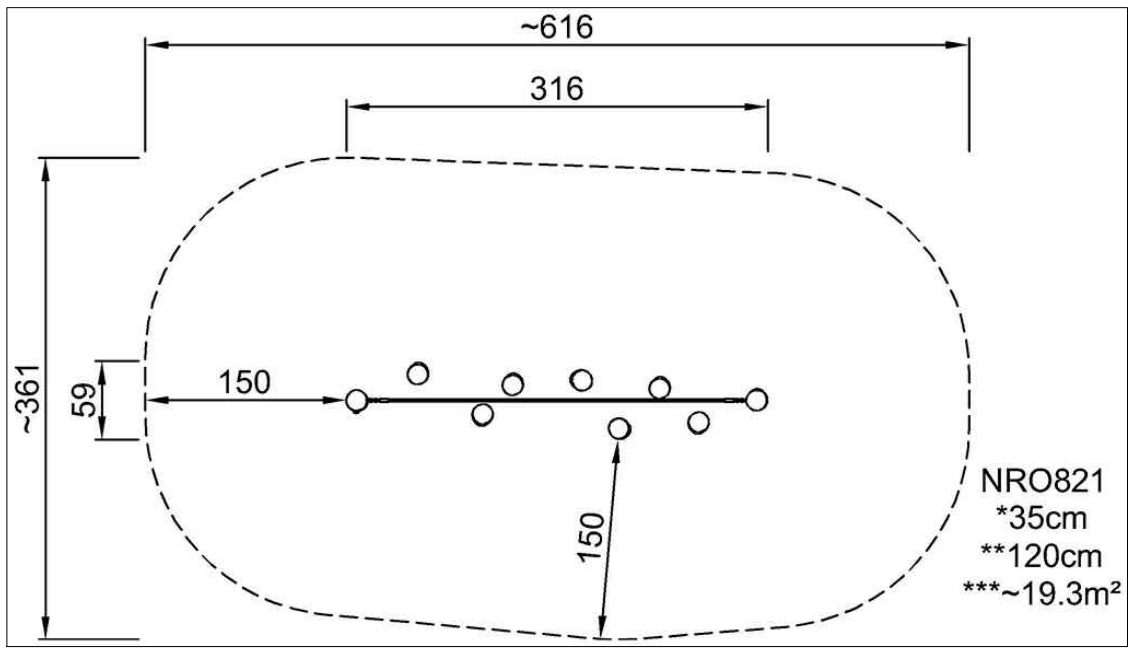


KOMPAN RANGE
NRO821 - Balance Posts with Rope

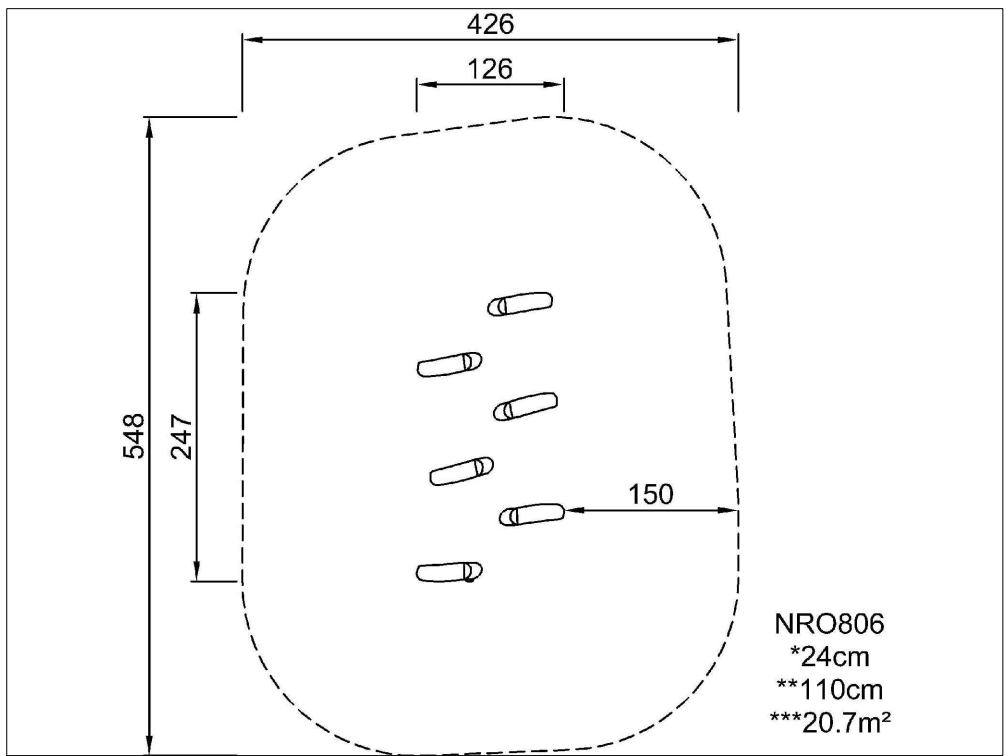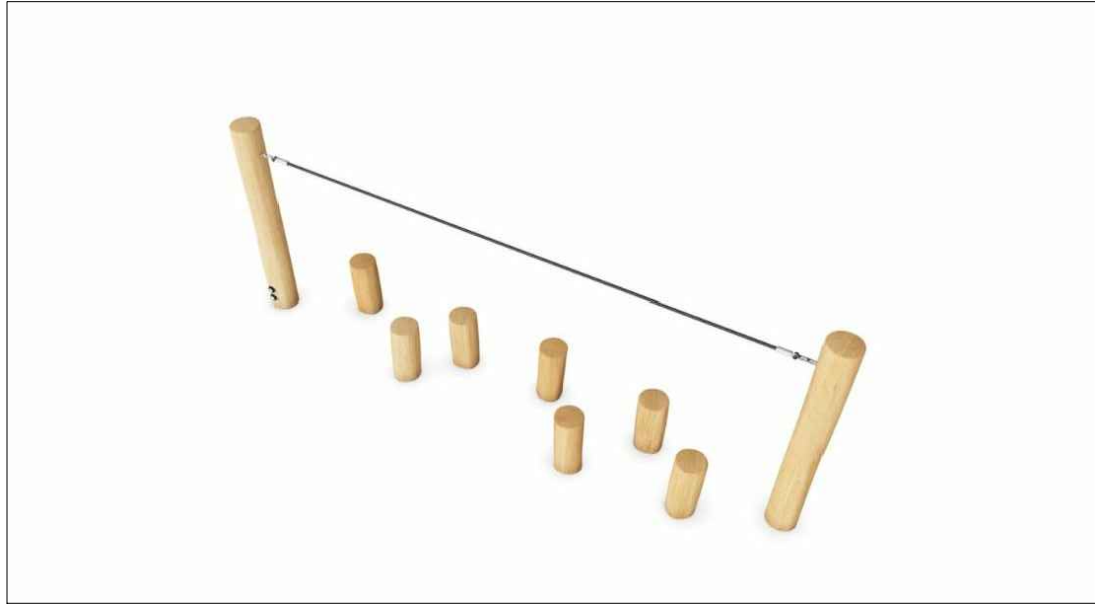

NRO806 - Stilts

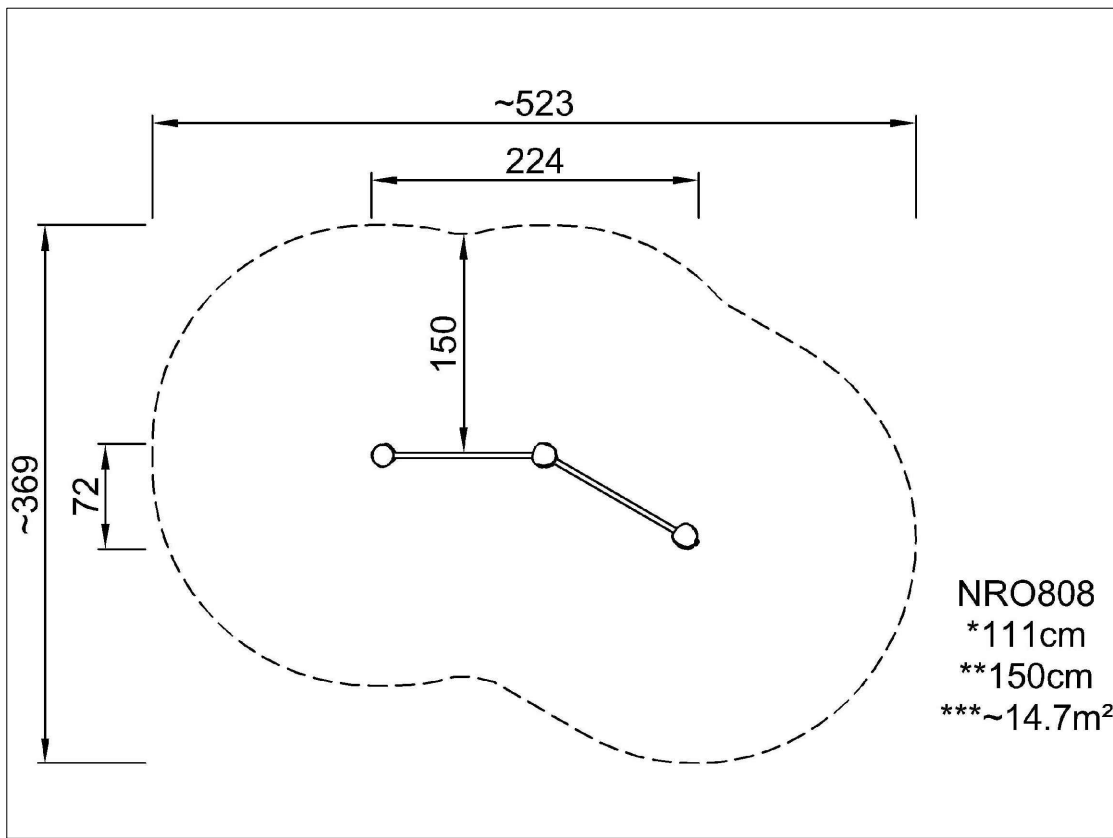

NRO808 - Double Somersault

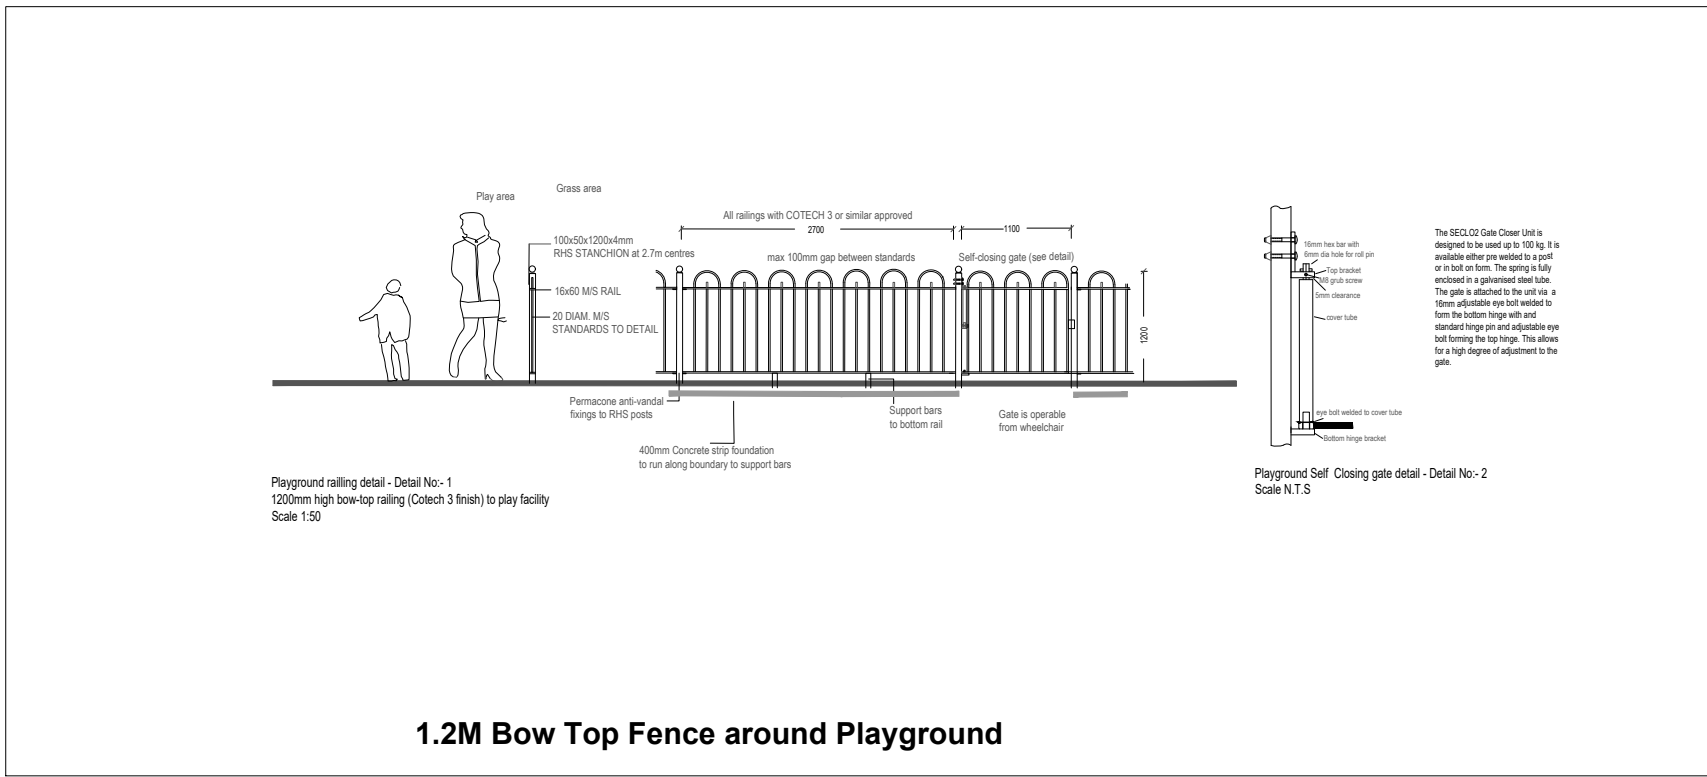


1.2M Bow Top Fence around Playground



Tiger Mulch Safety Surface

Revision Description	Rev	Initial	Date	Revision Description	Rev	Initial	Date

CLIENT	Centrepont Partners	SCALE @ A1:	1:100	BLOCK / ZONE
PROJECT	Centrepont LRD	SCALE @ A3:		
DWG. TITLE	Playground Specifications	DRAWN BY:	JPC	JOB NO.
		CHECKED BY:		202520
		DATE:	November 2025	DRWG NO.
		REVISION:		LP-006

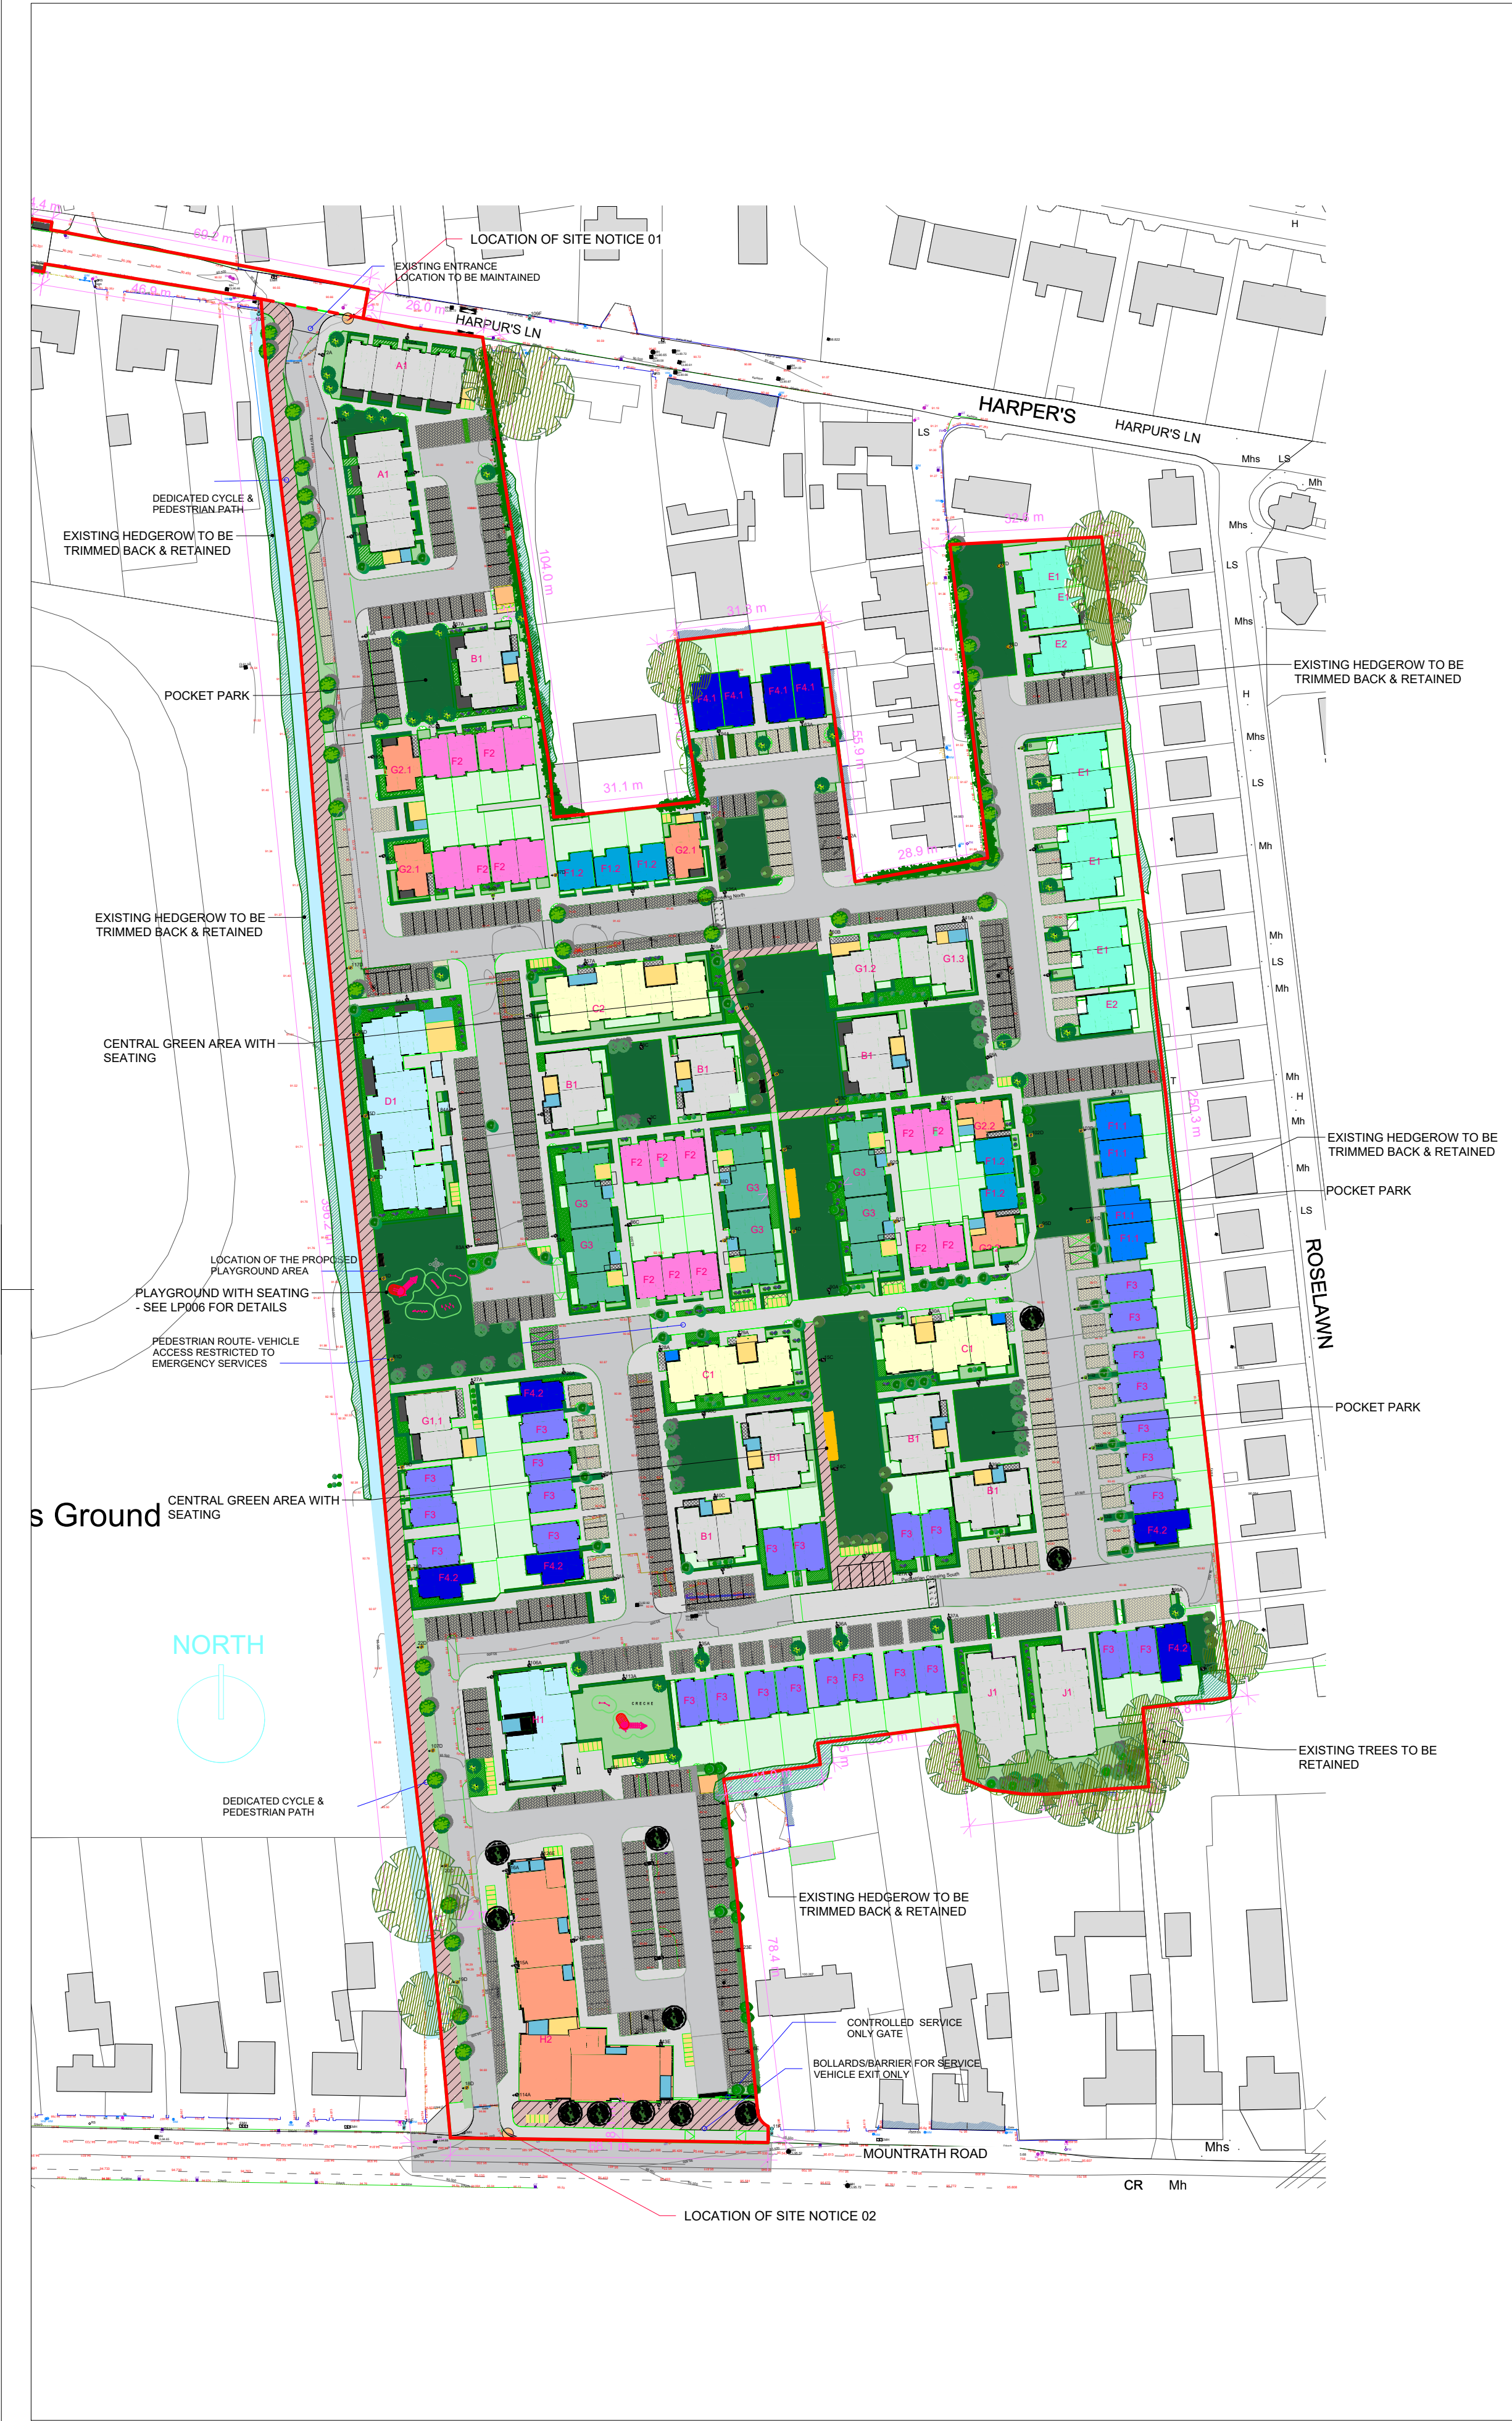

PLANTING SCHEDULE


PLANTING SCHEDULE -INDICATIVE

TREE PLANTING

Planting Schedule Portlaois

Tree Species

Tree Planting

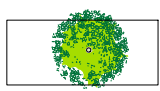


Alnus glutinosa

Girth

Ref

Root

No

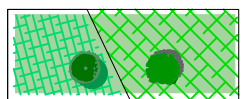

Betula pendula

12-14cm g

Ag

Br

8

Betula pubescens

12 - 14 cm g

Bpe

Br

14

Carpinus betulus 'Frans Fontaine'

12-14cm g

Bpu

Br

10

Liquiamber styracifula 'Worplesdon

12-14cm g

Cb

Br

8

Pinus sylvestris

20-25cm g

Ls

Rb

3

Prunus padus

12-14cm g

Ps

Rb

12

Pyrus calleryana 'Chanticleer'

12- 14cm g

Pp

Br

13

Sorbus aria

12-14cm g

Pc

Br

18

Sorbus aucuparia 'Sheerwater Seedling'

12-14cm g

Sar

Br

34

Tilia cordata 'Greenspire'

12-14cm g

Sa

Br


13

Rb

20

HEDGEROW PLANTING

Hedge Planting

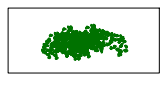

Crataegus monogyna

Girth

Root

No

Ilex aquifolium

90-120cm

Br

120m

600

Ligustrum vulgare

120-150cm

Rb

90m

360

Prunus lusitanica

175-200cm

Rb

500m

2500

Prunus lusitancia

80-100cm

Rb

250m

1250

Taxus baccata

120-150cm

Rb

260m


1040

80m

400

SPECIMEN TREE PLANTING

Specimen Multistem Tree Planting

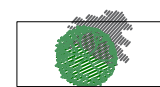

Ailanthus altissima

Girth

Root

No

Betula nigra

175-200cm

Rb

5

Prunus serrulata 'Kanzan'

175-200cm

Rb

6

Pyrus calleryana 'Chanticleer'

200-250cm

Rb

8

Rb

8

SHADE PLANTING

Shade Planting

Athyrium filix-emma

Girth

Dicksonia antarctica

50-60cm

Dryopteris erythrosora

50-60cm

Fatsia japonica

30-40cm

Polystichum polyplebharum

40-60cm

Poiystichum setiferum Herrenhausen

30-40cm

30-40cm



BETULA PUBESCENS



ALNUS GLUTINOSA



CARPINUS BETULUS



CORNUS ALBA



TILIA CORDATA



VIBURNUM TINUS



ROSMARINUS OFFICINALIS



ILEX AQUIFOLIUM



AGAPANTHUS SPP



SORBUS ARIA



VERBENA BONARENSIS



HYDRANGEA SPP



PINUS SYLVESTRIS



SORBUS AUCUPARIA



PRUNUS LUSITANICA



CRATAEGUS MONOGYNA



RUDBECKIA

ORNAMENTAL SHRUB & GRASS PLANTING

Ornamental Shrub & Grass Planting

Calamagrostis 'Karl Forester'

Girth

50-60cm

Condition

3Lt

Helictotrichon sempervirens

30-40cm

2Lt

Hydrangea paniculata 'Limelight'

40-60cm

3Lt

Lavandula angustifolia

20-30cm

3Lt

Libertia grandiflora

40-60cm

2Lt

Liriope muscari

30-40cm

2Lt

Mahonia media 'Charity'

30-40cm

3Lt

Miscanthus sinensis

50-60cm

3Lt

Molinia caerulea

40-60cm

2Lt

Rosmarinus officinalis

30-40cm

2Lt

Sesleria autumnalis

30-40cm

2Lt

Stipa arundinacea

30-40cm

2Lt

Stipa gigantea

30-40cm

3Lt

Stipa tenuissima 'Pony Tails'

30-40cm

2Lt

Viburnum tinus 'Eve Price'

30-40cm

3Lt

NATIVE UNDERSTOREY PLANTING PLANTING

Native Understorey Planting

Anemone nemerosa

Girth

20-30cm

Condition

2Lt

Asperium scolopendrium

20-30cm

2Lt

Athyrium filix-femina

20-30cm

2Lt

Briza media

20-30cm

2Lt

Carex sylvatica

20-30cm

2Lt

Deschampsia cespitosa

20-30cm

2Lt

Dryopteris filix-mas

20-30cm

2Lt

Luzula nivea

20-30cm

2Lt

Polystichum setiferum

20-30cm

2Lt

Hyacinthoides non-scripta

30-40cm

2Lt

HERBACEOUS PLANTING

Herbaceous Planting

Astilbe chinensis

Girth

30-40cm

Condition

2Lt

Digitalis purpurea

30-40cm

2Lt

Tiarella cordifolia

30-40cm

2Lt

Agapanthus spp

30-40cm

2Lt

Anemone japonica 'Honorine Jobert'

30-40cm

2Lt

Crocus 'Lucifer'

30-40cm

2Lt

Echinacea purpurea 'White Swan'

30-40cm

2Lt

Geranium 'Johnsons Blue'

30-40cm

2Lt

Helenium Moorheim Beauty'

30-40cm

2Lt

Perovskia atriplicifolia 'Blue Spire'

30-40cm

2Lt

Rudbeckia fulgida 'Goldstrum'

30-40cm

2Lt

Salvia x sylvestris 'Mainacht'

30-40cm

2Lt

Verberia bonariensis

30-40cm

2Lt

GENERAL NOTES -

** Do not scale from this drawing
** Use figured dimensions only

© This drawing is copyright. No part of this document may be re-produced or transmitted in any form or stored in any retrieval system from the copyright holder, except as agreed for used on a project, for which the document was originally issued.

Revision Description

Rev

Initial

Date

Revision Description

Rev

Initial

Date

CLIENT Centrepont Partners

PROJECT Centrepont LRD

DWG. TITLE Planting Plan

SCALE @ A1: 1:1000

SCALE @ A3: JPC

DRAWN BY: JPC

CHECKED BY: 202520

DATE: November 2025

REVISION: LP-007

Registered Landscape Architect 2025-26

Casey Landscape Design